ADUR DISTRICT COUNCIL

WEST SUSSEX

TOWN AND COUNTRY PLANNING ACT, 1990
TOWN & COUNTRY PLANNING (CONTROL OF ADVERTISEMENTS) REGULATIONS 1992
APPLICATION FOR CONSENT TO DISPLAY ADVERTISEMENTS

FOR OFFICIAL USE ONLY	
Application No	A/0311/07
Date Received	31 MAY 2007
Fee	£ 75
Remittance List	

4 copies of this form should be submitted, together with 4 plans and appropriate fee.
All measurements are to be given in metric (89/617 EEC Directive)
PLEASE READ NOTES OVERLEAF

1.	APPLICANT (Block Capitals please) Full Name CHESHIRE FINANCIAL SERVICES Address HANOVER BUILDINGS, PO BOX 53, NEW CENTURY HOUSE, MANCHESTER Tel. No.	2. AGENT (if any) (Block Capitals please) Full Name FUTURAMA LTD Address OLYMPIA HOUSE, NEVILLE PARK 45 MIDDLETON GROVE, LEEDS LS11 5TY Tel. No. 0113 270 5595
3.	Adress or location of the site of the advertisement. (PLANS SHOWING THE EXACT POSITION MUST BE SUBMITTED; See notes overleaf)	CO-OP FOOD STORE 59 TEST ROAD SOMPTING
4.	(a) Has the applicant an interest in the land ? (b) If not, has the permission of the owner or of any other person entitled to give permission for the display of the advertisement been obtained ? (See note 3 overleaf)	YES
5.	If the advertisement is existing state date of erection.	N/A
6.	Give details of any advertisements to be removed and indicate on block plan.	EXISTING "ARDAYS" FASCIA SIGN

7. Details of sign board: 1x FASCIA SIGN

Dimensions - Width	15.750	metres
Height	900MM	~~metres~~
Height of top of sign above ground:	3.050	metres
Max. Projection from face of building:	100MM	~~metres~~
Materials used for: Framework	ALUMINIUM	Colour WHITE
Face of Board or Fascia	ALUMINIUM	Colour PANTONE GREEN 375

8. Details of advertisement and method of display:

(a)	Number and Type of Sign(s) (e.g. hoarding, fascia sign, projecting box sign, pole sign)	1x FASCIA SIGN
(b)	Colour and Style of lettering and/or pole sign)	PANTONE BLUE 2757/WHITE, AS DRAWINGS
(c)	Will the advertisement be illuminated ?	YES
(d)	If so, state type of illumination (e.g. internally, externally, floodlighting, etc.)	INTERNAL, (NB LETTERS ONLY)
(e)	Will illumination be static or intermittent ?	STATIC
(f)	If sign is internally illuminated state max. luminance in candelas.	WILL NOT EXCEED 400 cd/M²

9. Fees (See Note 9) If a fee is submitted please give amount £ 75-00

I/WE hereby apply for consent to display the advertisement(s) described in this application and on the attached plans and drawings.

Date 18-5-07 (Signed) [redacted] ~~Applicant~~/Agent

C.P. 4
March 95

Ordnance Survey®

OS Sitemap™



PLANNING DIVISION
PLAN No. A/06/0311/07
DATE RECEIVED 3 1 MAY 2007

Produced 15.05.2007 from the Ordnance Survey National Geographic Database and incorporating surveyed revision available at this date. © Crown Copyright 2007.

Reproduction in whole or part is prohibited without the prior permission of Ordnance Survey.

Ordnance Survey and the OS Symbol are registered trademarks and OS Sitemap is a trademark of Ordnance Survey, the national mapping agency of Great Britain.

The representation of a road, track or path is no evidence of a right of way.

The representation of features as lines is no evidence of a property boundary.

Metres
0 20 40

Scale 1:1250

Supplied by: **Outlet User**
Serial number: 00239400
Centre coordinates: 516900 104836

Further information can be found on the OS Sitemap Information leaflet or the Ordnance Survey web site: www.ordnancesurvey.co.uk

Co-op

59 Test Road

Sompting

BN15 0EN

CO-OP ARE TO ENSURE THAT AN L.T. SUPPLY IS LEFT ON THE OUTSIDE OF THE BUILDING TO WHICH FUTURAMA CAN CONNECT TO ILLUMINATE ANY SIGNAGE.

EXISTING FASCIAS WILL BE REMOVED IN ALL CASES UNLESS PRIOR ARRANGEMENTS HAVE BEEN MADE.

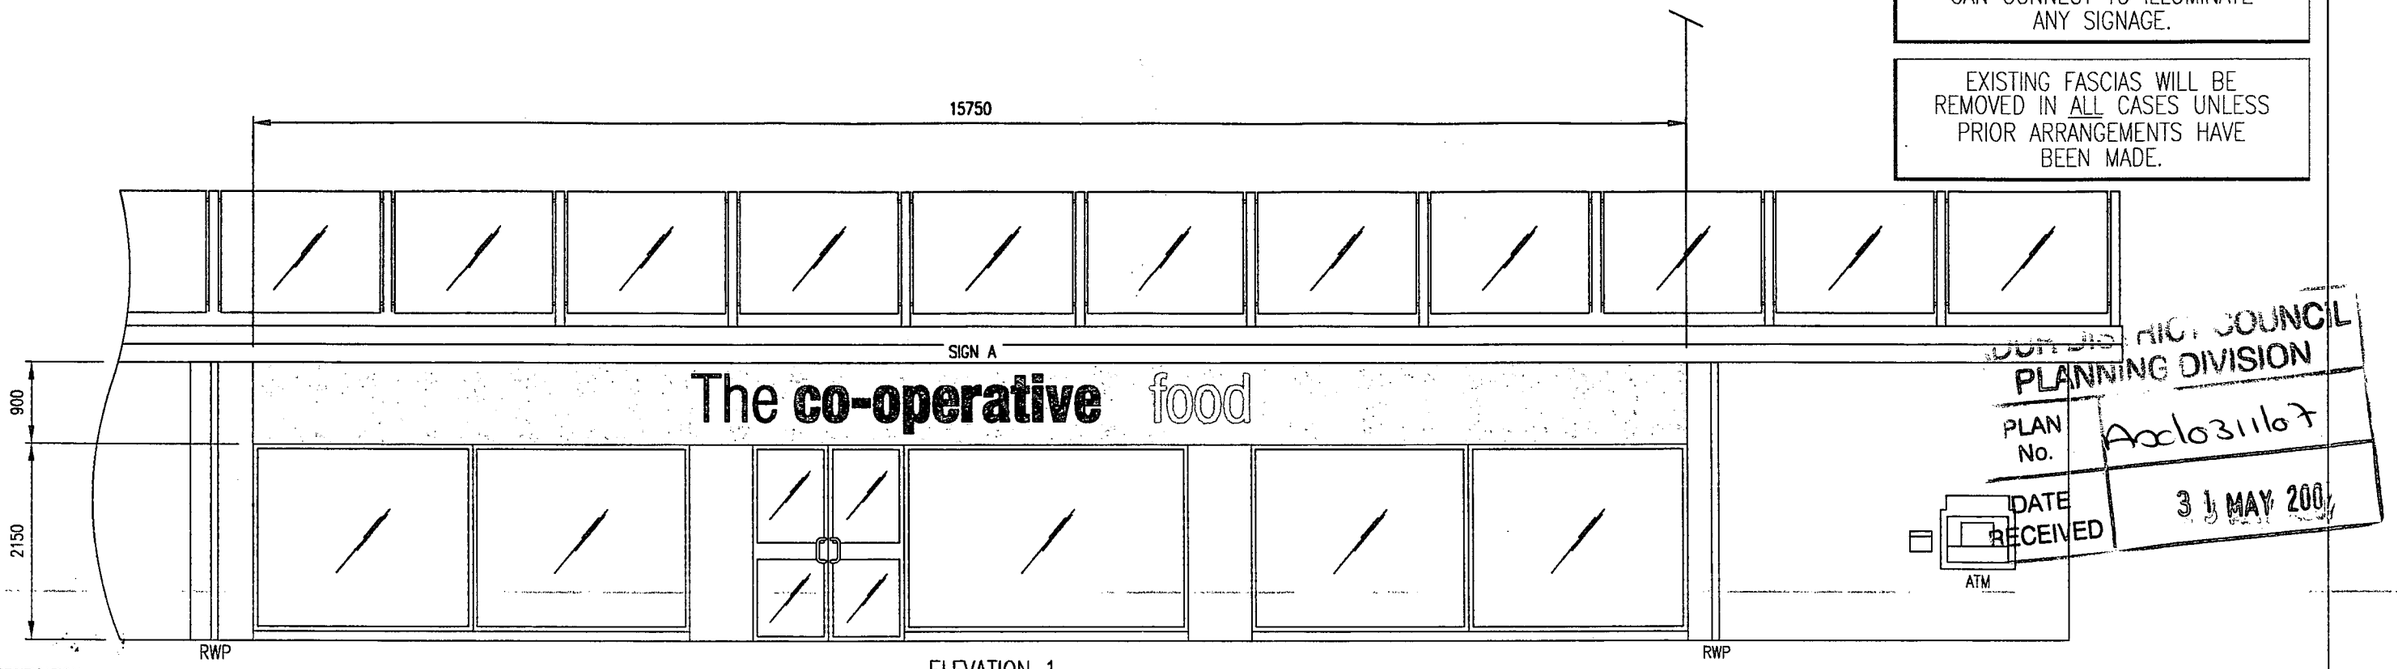

ELEVATION 1
(MOULDED LETTER HEIGHT 393mm – M5)

ADUR DISTRICT COUNCIL
PLANNING DIVISION
PLAN No. Adc031167
DATE RECEIVED 31 MAY 2007

SPECIFICATION:
FASCIA SIGNS
ALUMINIUM TRAY PANEL 75MM DEEP ON A BACK LADDER FRAME AND PAINTED PANTONE GREEN REF 375.
THE LETTERS "co-operative" TO BE MOULDED FROM ACRYLIC WITH SILVER EDGES AND PANTONE BLUE REF 2757 APPLIED VINYL FACES ALL ON A PUSH-THROUGH, STEP INLAID ACRYLIC BASE HAVING A GREEN FILTER, INTERNALLY ILLUMINATED BY FLUORESCENT TUBES TO GIVE A 'HALO' EFFECT. THE WORD 'The' (PRECEDING 'co-operative') TO BE NON-ILLUMINATED, FRET-CUT 5mm ACRYLIC PANTONE BLUE REF 2757. THE TEXT 'food' TO BE FRET-CUT, STEP-INLAID, TRANSLUCENT OPAL TO PROTRUDE BY 6mm WITH AN APPLIED WHITE VINYL FACE, HAVING A GREEN FILTER AND INTERNALLY ILLUMINATED BY FLUORESCENT TUBES.

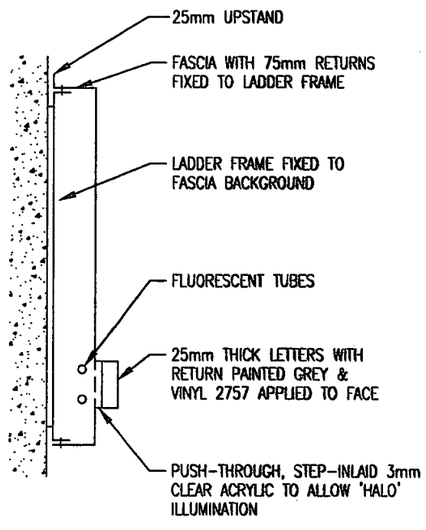

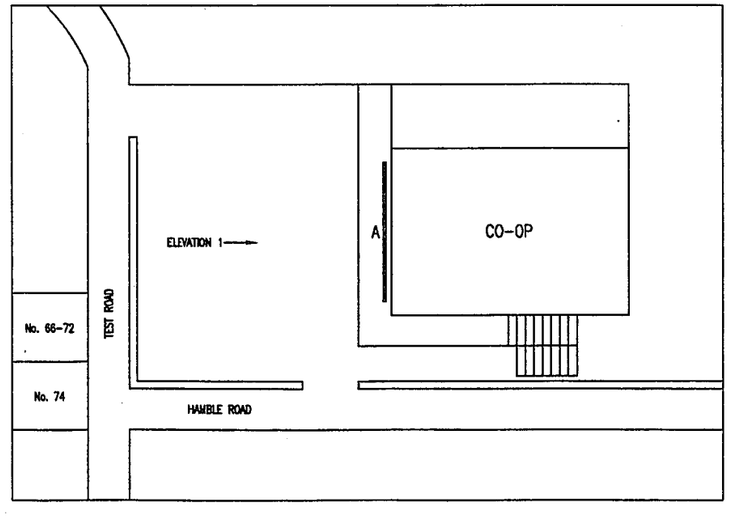

SITE PLAN

REV	DATE	INITIALS	DESCRIPTION
A	23/04/07	DJ	ORIGINAL SCHEME

Client: COOP FOOD
Site: SOMPTING
59 TEST ROAD
SOMPTING
WEST SUSSEX
BN15 0EN

Job No. 47455 Dwg No. VLSOM-1
Scale: 1:65 Site No. VLSOM
Date: 23/04/07 Issue: A
Drawn: CDL Checked:

Futurama

realising corporate identity in the built environment

Island Farm House
Island Farm Road
West Molesey
Surrey
KT8 2TR
United Kingdom

Telephone : 020 8941 1999
Facsimile : 020 8783 1687
E-mail : postbox@futurama.ltd.uk

© Copyright Design. Do Not Scale

SOMPTING

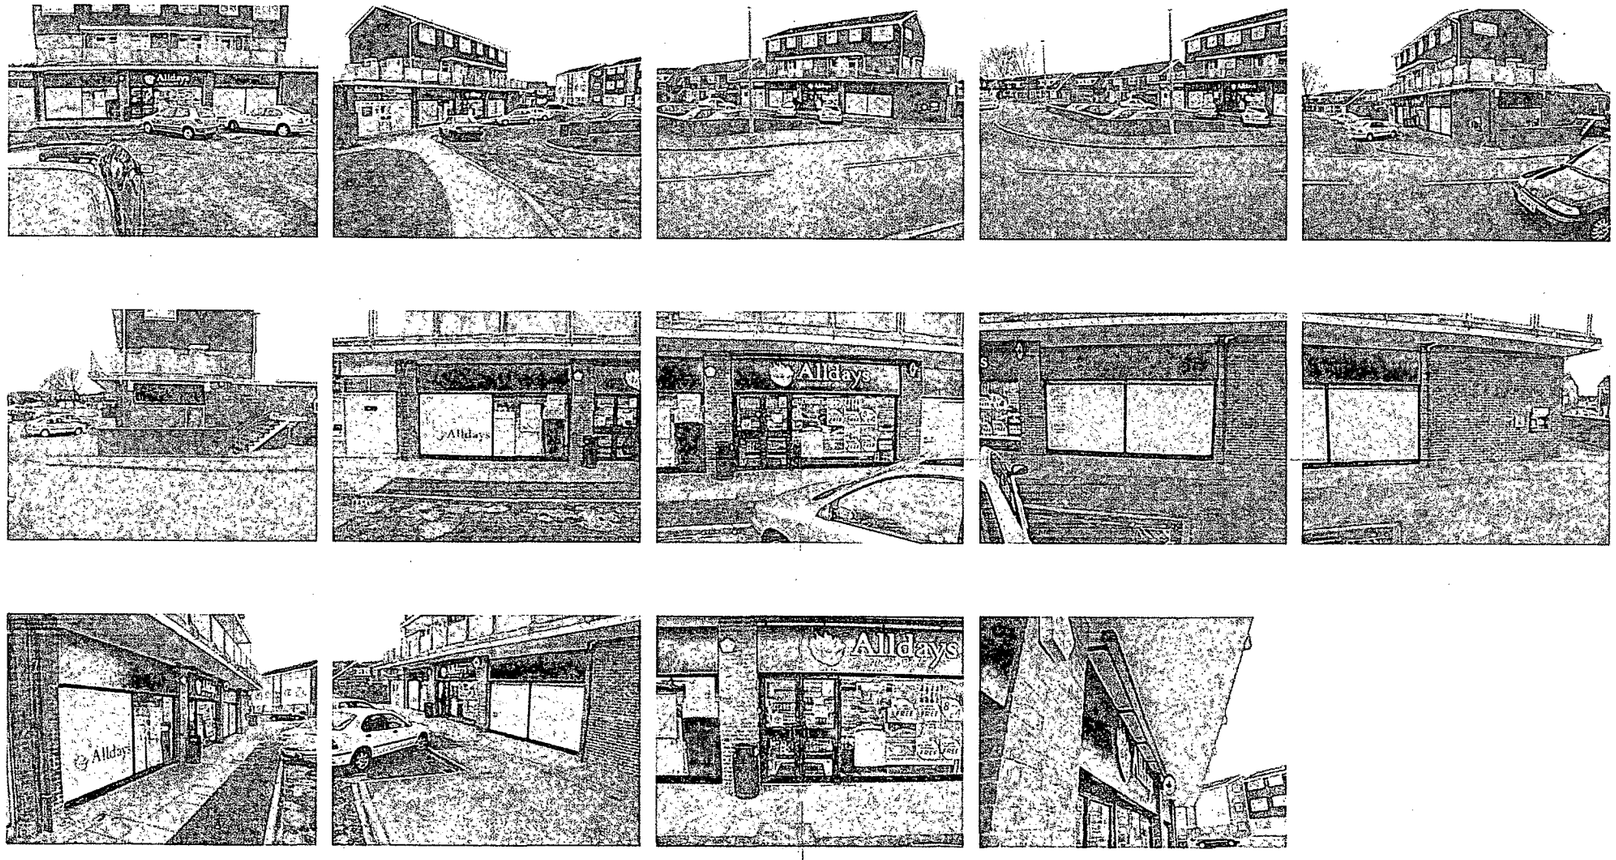

ADUR DISTRICT COUNCIL
PLANNING DIVISION
PLAN No. Asc6311/07
DATE RECEIVED 31 MAY 2007