Householder Application

A1. Applicant Details

Organisation	Cockrill & Braiden		
	Title	**Forename**	**Surname**
Name	Mr	D	Cockrill

A1.1 Address Details

Name or flat number	
Property number or name	CPL House
Street	Ivy Arch Road
Locality	
Town	WORTHING
County	West Sussex
Postal Town	
Postcode	BN14 8BX

A1.2 Communication Details

	Telephone No.	**Extn No.**
Telephone No.	[redacted]	
Daytime Telephone No.		
Fax No.		
Email Address	dave.cockrill@virgin.net	
DX Number		

ADUR DISTRICT COUNCIL
PLANNING DIVISION
PLAN No. A/1031/07
DATE RECEIVED 24 MAY 2007

A2. Agent Details

Organisation			
	Title	**Forename**	**Surname**
Name	Mr	Kean	Elliott

A2.1 Address Details

Name or flat number	
Property number or name	2
Street	Ophir Road
Locality	
Town	Worthing
County	West Sussex
Postal Town	
Postcode	BN11 2SR

A2.2 Communication Details

	Telephone No.	**Extn No.**
Telephone No.	07870925380	
Daytime Telephone No.		
Fax No.		
Email Address	keanelliott@tesco.net	
DX Number		

1. Site Address Details

1.1 Address Details

Name or flat number	
Property number or name	51
Street	Upper Brighton Road
Locality	
Town	LANCING
County	West Sussex
Postal Town	
Postcode	BN15 0JQ
UPRN	00
Location	

2. Description of the Proposed Development

Development Description

Erection of 1.8m high close boarded fence to part of west and north site boundaries

3. Access

Is existing access affected?	**Pedestrian**	_ Yes	X No
	Vehicular	_ Yes	X No
Is a new access type proposed?	**Pedestrian**	_ Yes	X No
	Vehicular	_ Yes	X No

Disability Access

n/a

4. Other Information

Does the proposal involve the lopping or topping of trees or the removal of trees, shrubs or hedges? _ Yes X No

5. Public Rights Of Way

Do you propose to alter or divert a Public Right of Way? _ Yes X No

Is the site adjacent to a Public Right Of Way? _ Yes X No

Describe the proposed alteration of the Public Right of Way

6. Materials

Walls

n/a

Roof

n/a

Site boundaries (fences, walls, etc.), driveways, paved areas and other hard surfaced areas

1.8m high close boarded fence

7. Floor Space

Please state the existing floorspace of the building

0

sq.m

Please state the proposed new floorspace

0

sq.m

Signature

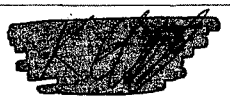

2007-05-22

Certificate A

I certify that:
on the day 21 days before the date of the accompanying application nobody, except the applicant, was the owner of any part of the building/land to which the application relates.

Signatory

	Title	Forename	Surname
Signatory	Mr	K	Elliott
Signature			
Date (yyyy-mm-dd)	2007-05-22		

Under the provisions of the Planning Acts, if any person issues a certificate which purports to comply with the requirements of this Act and contains a statement which he knows to be false or misleading in a material particular, he shall be guilty of an offence. Please ensure that the information you have provided is accurate.

Agricultural Holdings Certificate

X None of the land to which the application relates is, or is part of, an agricultural holding. _ I have/the applicant has given the requisite notice to every person other than my/him/herself who, on the day 21 days before the date of this application was a tenant of an agricultural holding on all or part of the land to which the application relates as follows:

Signatory

	Title	Forename	Surname
Signatory	Mr	K	Elliott
Signature			
Date (yyyy-mm-dd)	2007-05-22		

Under the provisions of the Planning Acts, if any person issues a certificate which purports to comply with the requirements of this Act and contains a statement which he knows to be false or misleading in a material particular, he shall be guilty of an offence. Please ensure that the information you have provided is accurate.

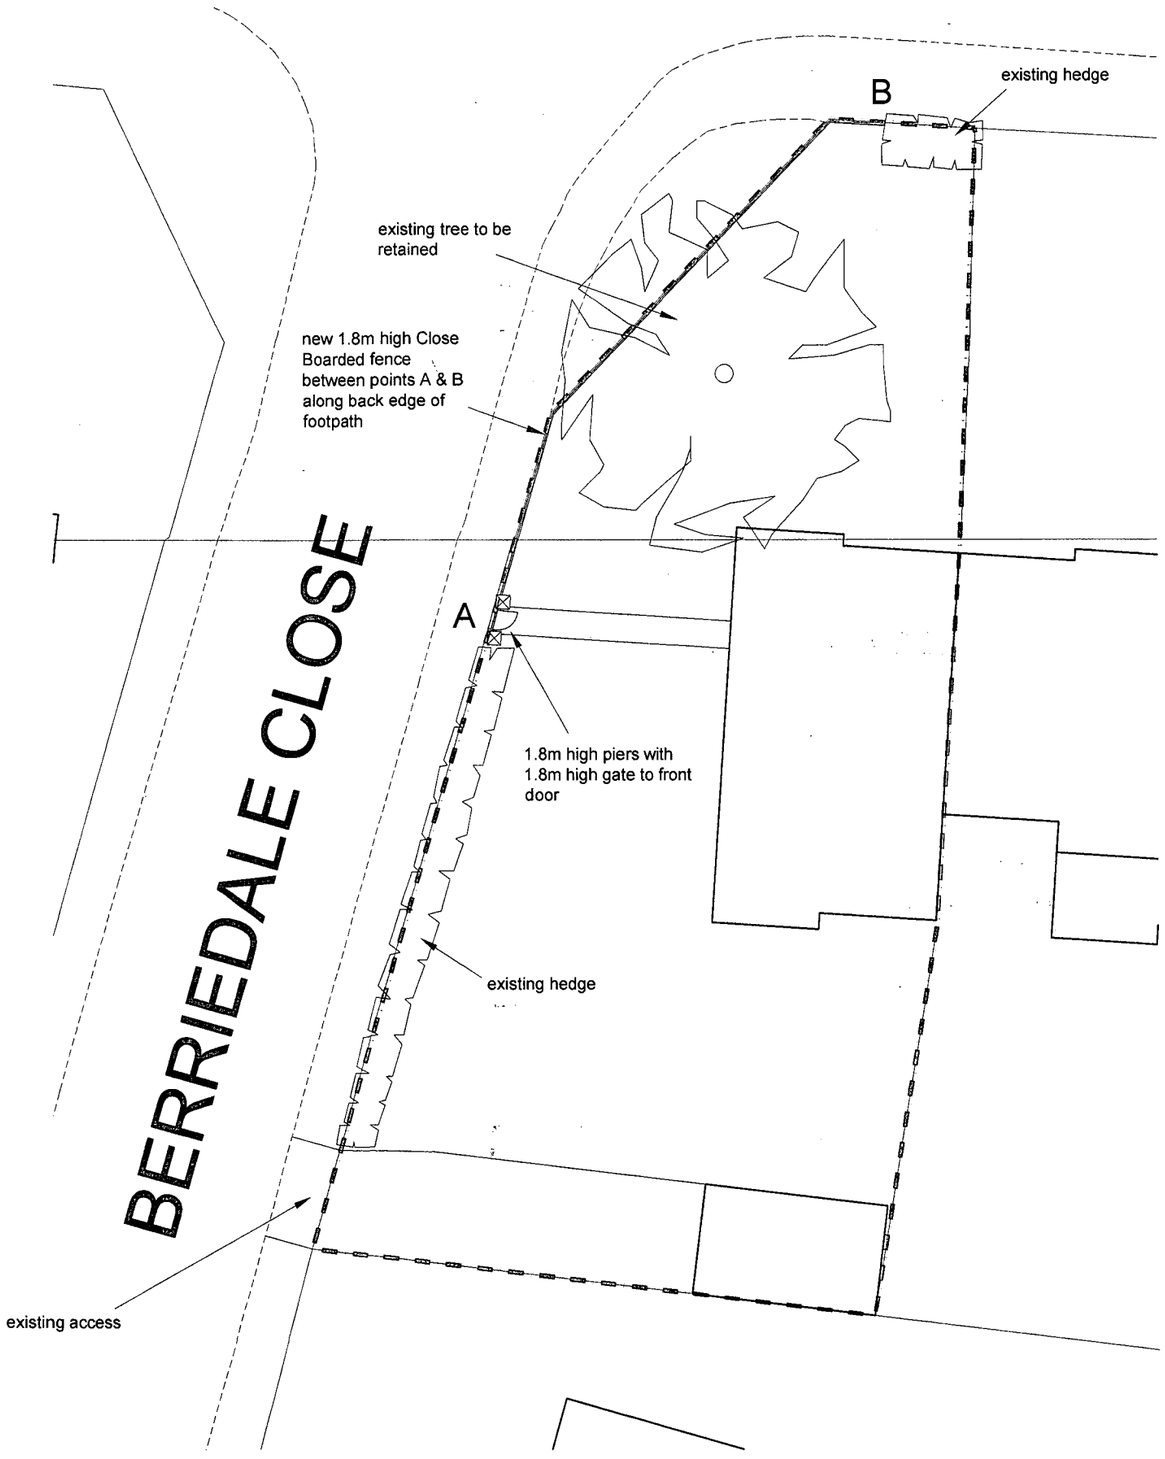

SITE LAYOUT 1:200

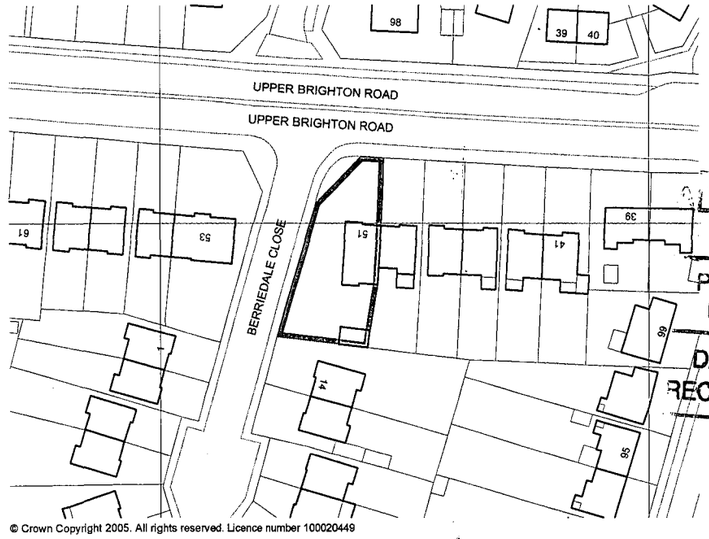

LOCATION PLAN 1:1250

ADUR DISTRICT COUNCIL
PLANNING DIVISION
PLAN No. ASC/0314/07
DATE RECEIVED 24 MAY 2007

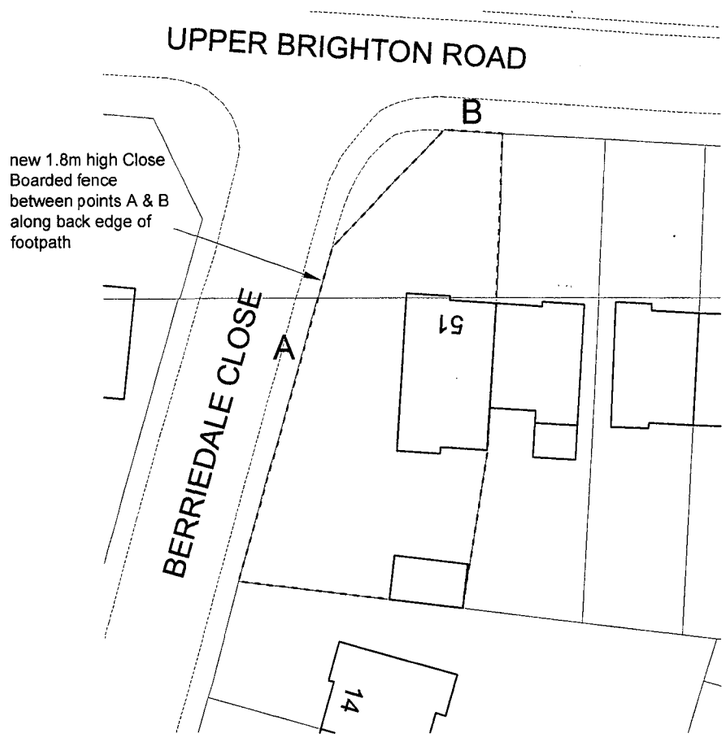

BLOCK PLAN 1:500

Kean Elliott RIBA
CHARTERED ARCHITECT
2 Ophir Road, Worthing, West Sussex BN11 2SR
Telephone: 07870 925380
E-mail: keanelliott@tesco.net

client
COCKRILL & BRAIDEN LTD

project
51 UPPER BRIGHTON ROAD
SOMPTING

drawing
SITE LAYOUT,
BLOCK PLAN & LOCATION PLAN

drawing no: 1050/04
revision: -

xrefs

scale: 1:200, 1:500, 1:1250

drawn: KE

date: 17.05.07