T.P. OFFICE COPY

All drawings printed can effect scale, and presentation.
Please scale onsite during construction for exact dimensions.

THIS DRG IS COPY (C) RIGHT TO 'PLAN - IT ' 2009.



LOCATION PLAN 1:1250

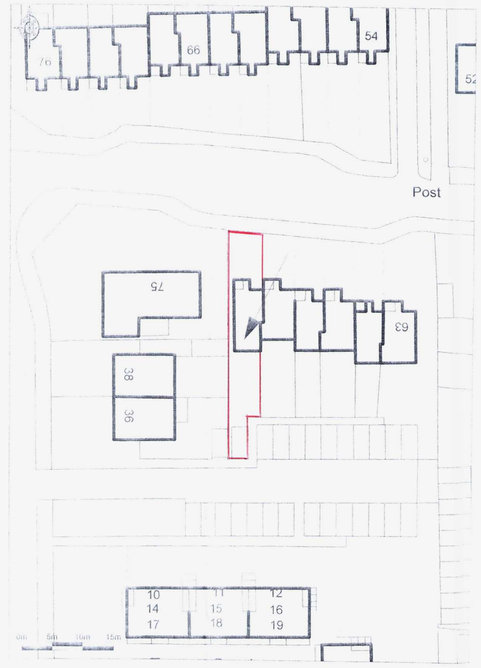

SITE PLAN 1:500

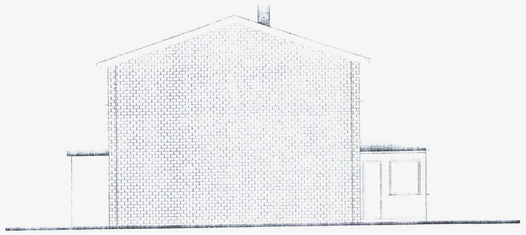

EXISTING WEST ELEVATION

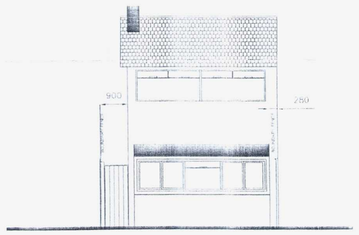

EXISTING SOUTH ELEVATION



EXISTING EAST ELEVATION

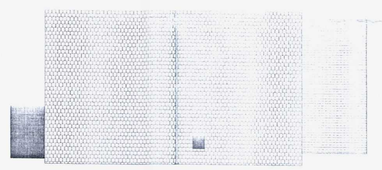

EXISTING ROOF PLAN

SCALE: 1:100

GENERAL NOTES:

EXISTING CONSERVATORY / SUNROOM TO BE REPLACED WITH NEW PROPOSAL

NEW PROPOSED PITCHED ROOF OF EXTENSION TO HAVE TILES OF EXACT BLEND TO EXISTING HOUSE ROOF OR APPROVED/AGREED TYPE SPECIFIED BY PLANNING OFFICER.
ALL SOFFITS AND FASCIA TOGETHER WITH NEW DOUBLE GLAZED WINDOWS TO BE WHITE PVC TO MATCH EXISTING HOUSE ELEVATIONS.
BRICKWORK USED TO BLEND / MATCH EXISTING HOUSE.

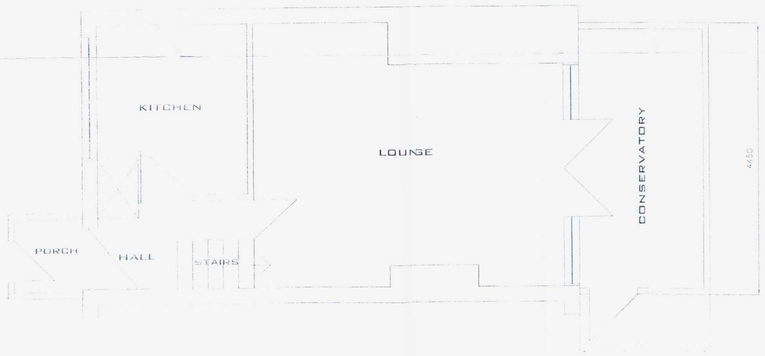

SCALE: 1:50

EXISTING GROUND FLOOR PLAN



EXISTING FIRST FLOOR PLAN

N

EXMOOR PLANNING OFFICE
RECD 16/3/11
WB / 11 / 0203/FUL

EXISTING SURVEY

PLAN-IT
ARCHITECTURAL DESIGN SERVICE
WWW.PLAN-ITARCHITECTURALDESIGNSERVICE.YOLASITE.COM
CONTACT TELEPHONE NUMBER: 07985812003
EMAIL: MAYPARIES@YAHOO.CO.UK

DRAWING TITLE:

PROPOSED TWO STOREY REAR EXTENSION

@

73 MENDIP ROAD,
WORTHING
WEST SUSSEX

EXISTING SURVEY

SCLAE: 1:50 & 1:100 | BY PM

DATE: MARCH 2011 DRWG No: 01/11

CLIENT: MR & MRS CAMPAGNE

DRAWINGS FOR PLANNING APPLICATION