

LOCATION PLAN 1:1250



SITE PLAN 1:500

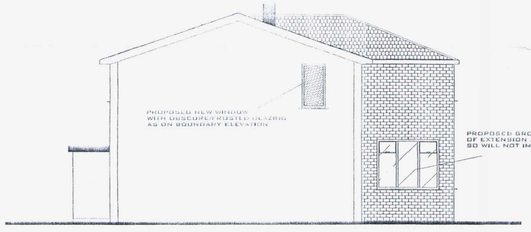

PROPOSED WEST ELEVATION

SCALE: 1:100

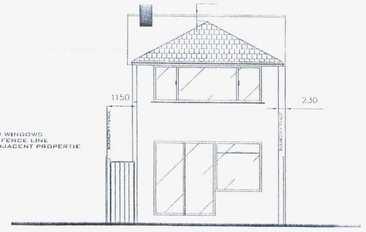

PROPOSED SOUTH ELEVATION

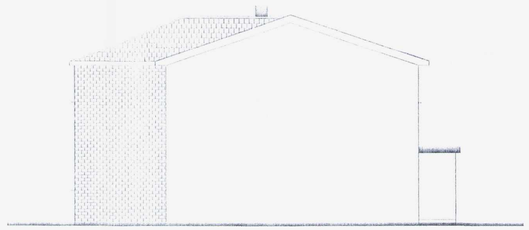

PROPOSED EAST ELEVATION

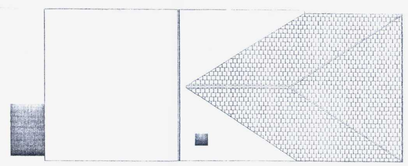

PROPOSED ROOF PLAN

GENERAL NOTES:

EXISTING CONSERVATORY / SUNROOM TO BE REPLACED
WITH NEW PROPOSAL
ALL NEW BICKWORK USED FOR EXTENSION TO MATCH/BLEND WITH EXISTING HOUSE
NEW PROPOSED PITCHED ROOF OF EXTENSION TO HAVE TILES OF MATCH/BLEND TO EXISTING HOUSE ROOF OR APPROVED/AGREED TYPE SPECIFIED BY PLANNING OFFICER.
ALL SOFFITS AND FASCIA TOGETHER WITH NEW DOUBLE GLAZED WINDOWS TO BE WHITE UPVC TO MATCH EXISTING HOUSE ELEVATIONS.
BRICKWORK USED TO BLEND / MATCH EXISTING HOUSE.

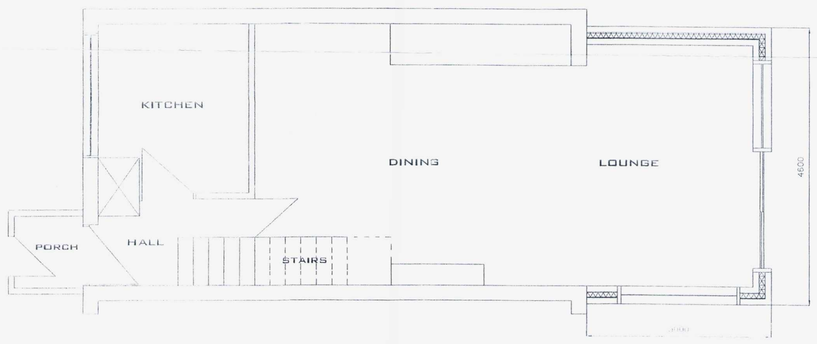

SCALE: 1:50

PROPOSED GROUND FLOOR PLAN

PROPOSED GROUND FLOOR WINDOWS OF EXTENSION ARE BELOW FENCE LINE SO WILL NOT IMPACT ON ADJACENT PROPERTIES

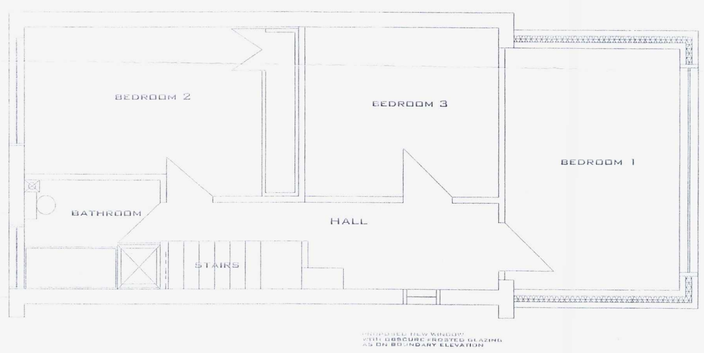

PROPOSED NEW WINDOWS WITH OBSCURE/FROSTED GLAZING AS ON BOUNDARY ELEVATION

PROPOSED FIRST FLOOR PLAN

P.P. OFFICE COPY

All drawings printed can effect scale, and presentation.
Please scale onsite during construction for exact dimensions.

THIS DRG IS COPY (C) RIGHT TO 'PLAN - IT ' 2009.

N

BOROUGH OF WORTHING
DEPOT 16/3/11
WB / 11/0208/FUL

PROPOSED

PLAN-IT
ARCHITECTURAL DESIGN SERVICE
WWW.PLAN-ITARCHITECTURALDESIGNSERVICE.YOLASITE.COM
CONTACT TELEPHONE NUMBER: 07985812003
EMAIL: MAYPARIES@YAHOO.CO.UK

DRAWING TITLE:

PROPOSED TWO STOREY REAR EXTENSION

@

73 MENDIP ROAD,
WORTHING
WEST SUSSEX

PROPOSED

SCLAE: 1:50 & 1:100 | BY PM

DATE: MARCH 2011 | DRWG No: 02/11

CLIENT: MR & MRS CAMPAGNE

DRAWINGS FOR PLANNING APPLICATION

ALL MATERIALS USED IE. BRICKWORK, UPVC WINDOWS ETC. TO BE APPROVED BY PLANNING OFFICER