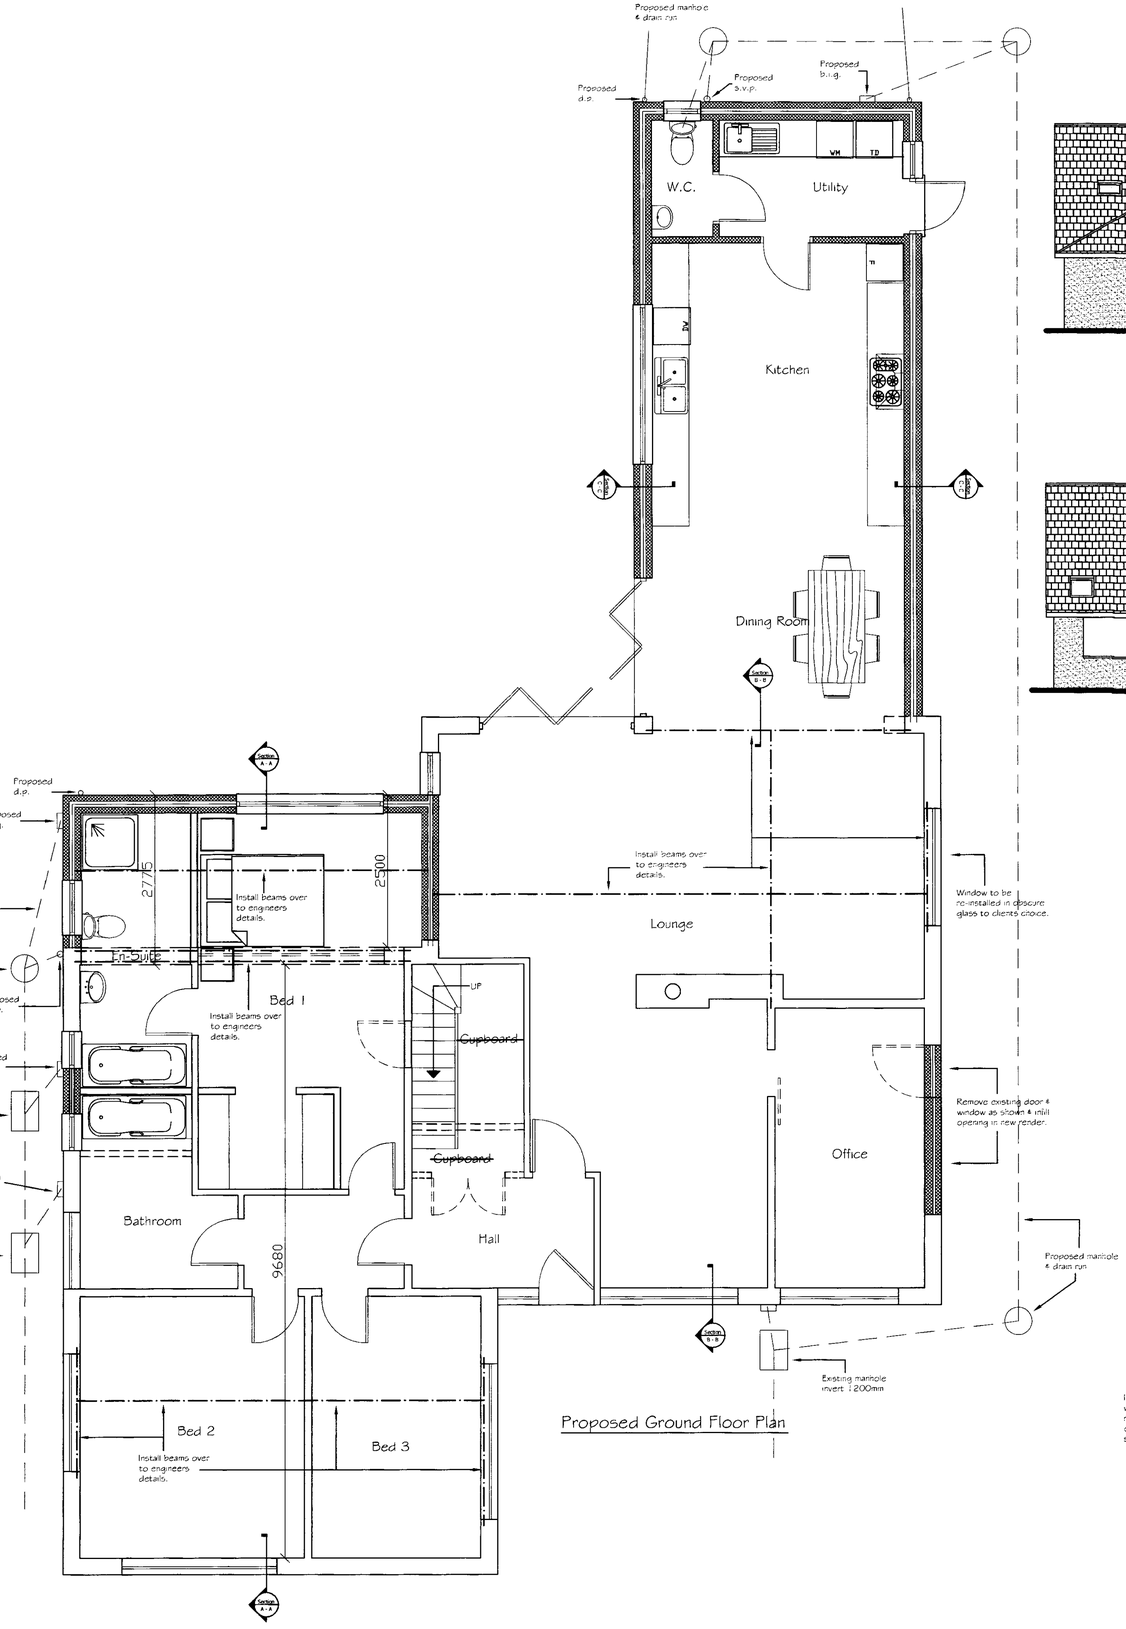

Proposed Ground Floor Plan

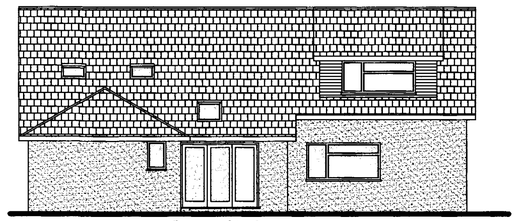

Proposed Rear Elevation



Proposed Side Elevation

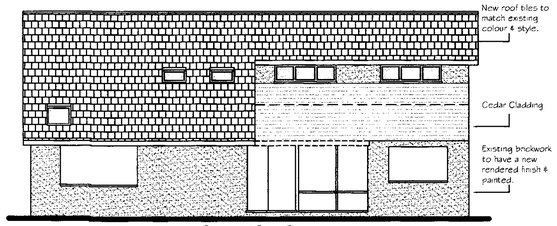

Proposed Front Elevation

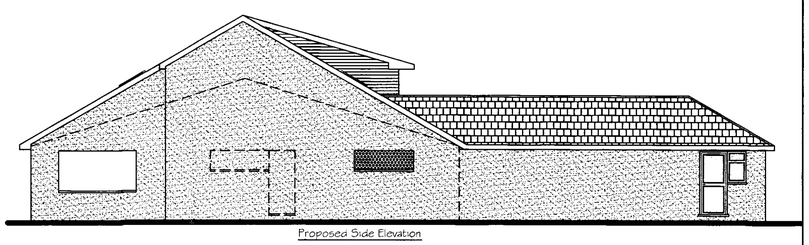

Proposed Side Elevation

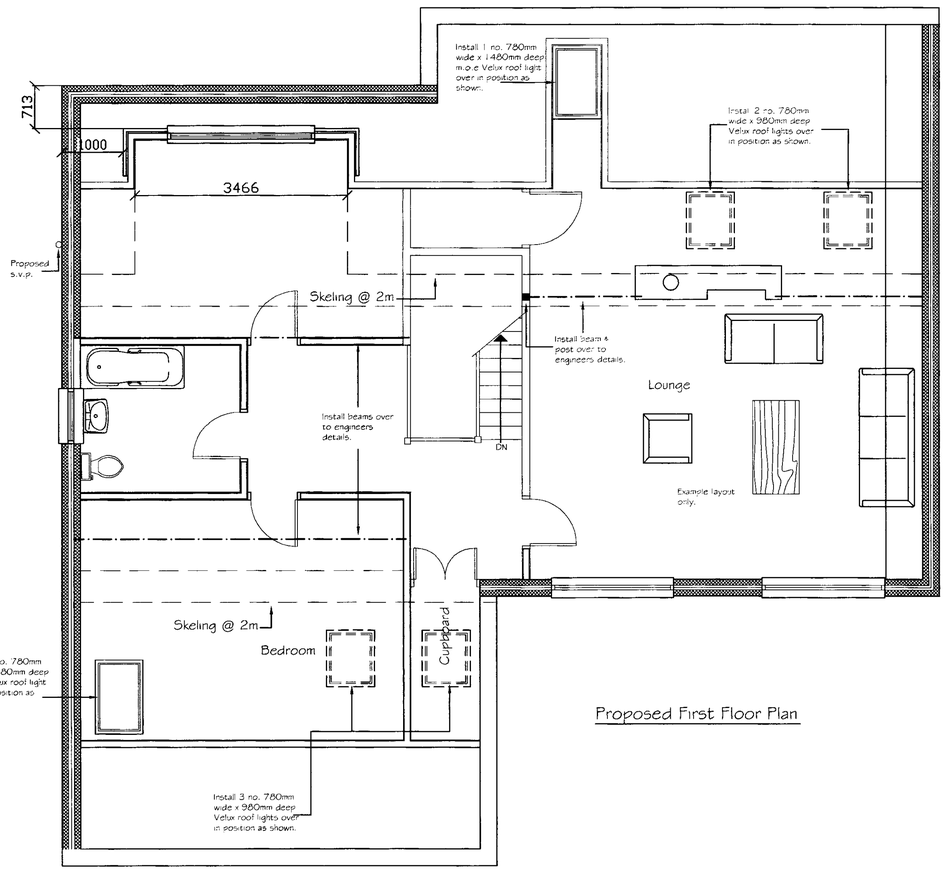

Proposed First Floor Plan

PLAN No. Approved
- 4 APR 2008

Tony Rogers
Building Consultants
Address: 40 Dawn Crescent, Upper Beeding
West Sussex, BN44 3WH
Telephone: 01903 815225 Fax: 01903 815225

Rev.	Date:	Revision Description:
A	Sep 08	Amendments for building control
B	March 11	Single storey roof now hipped

Client: MR M PEART

Address: 5 Winterton Way
Shoreham-by-Sea
West Sussex

Project: Proposed Rear Extensions & Raising Of Roof To Form Rooms In Roof With Dormer

Scale: 1:50 1:100

Date: JANUARY 2008

Drawing No: 08/389/01

Drawn By: AJM Revision: B