
Only figured dimensions are to be used. All dimensions to be checked on site.

Please note: Refer to 'type' of drawing below; planning drawings should only be treated as such.


Notes

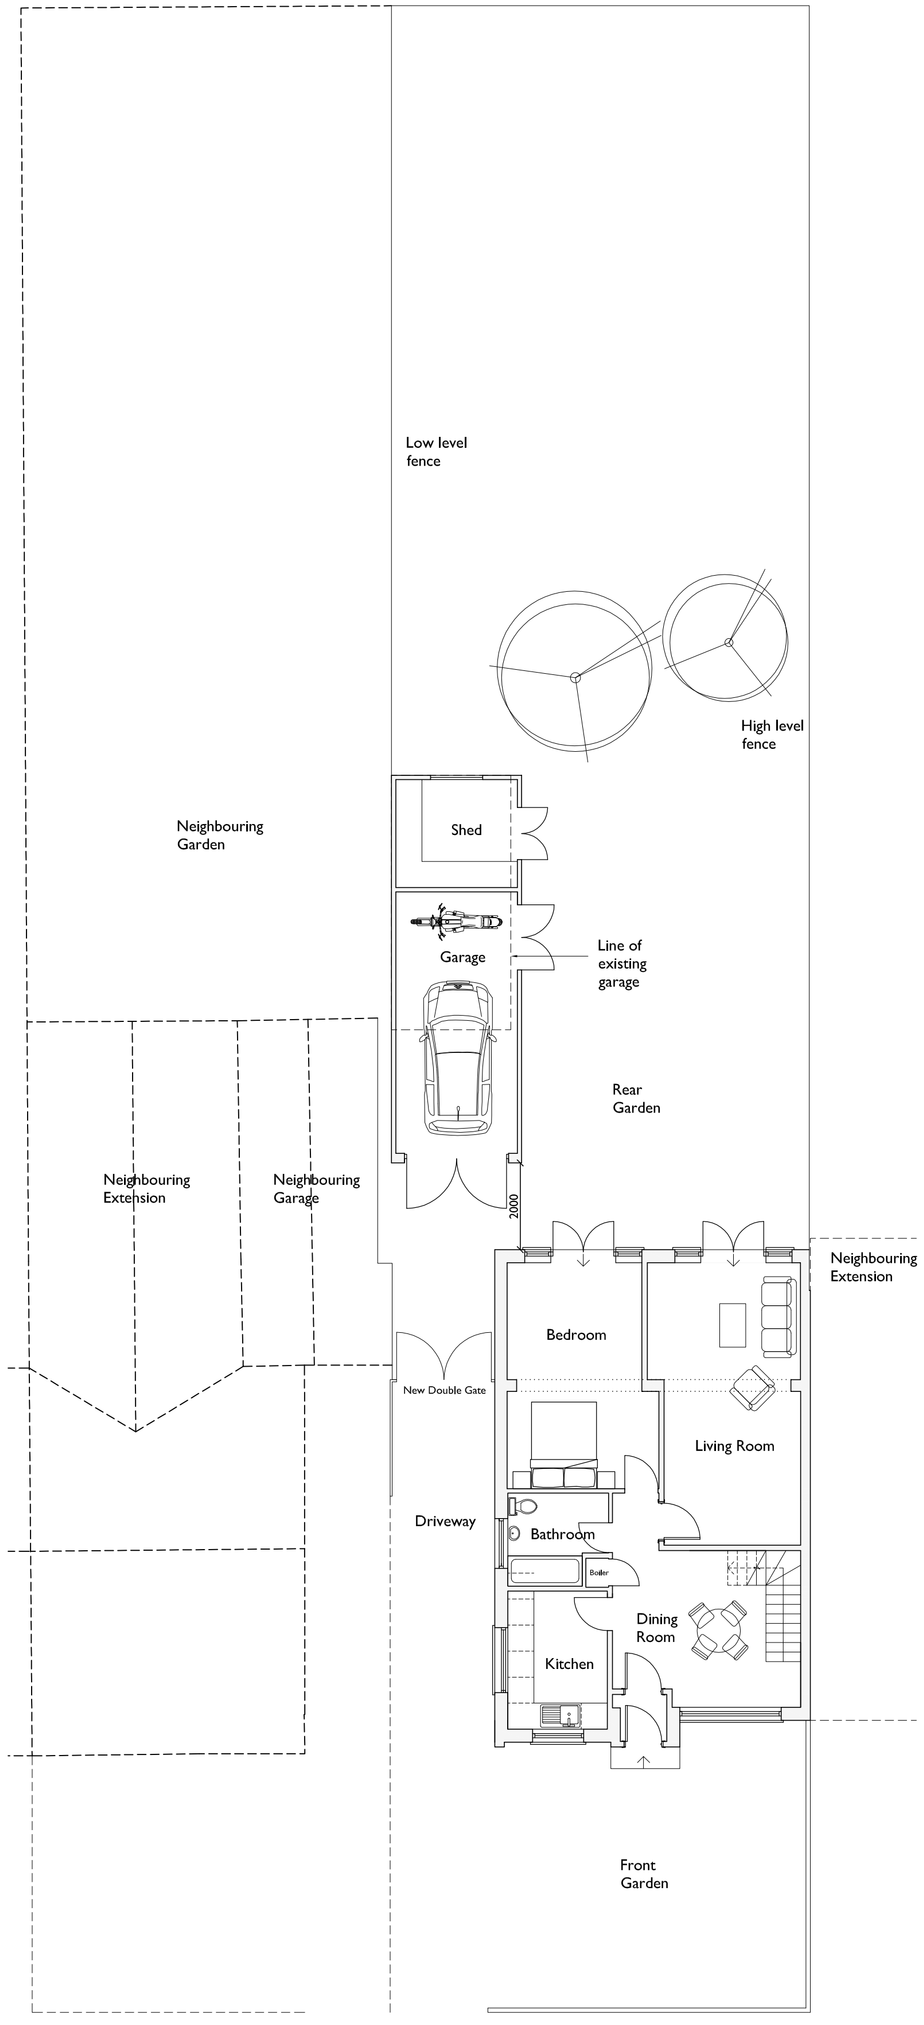

+PL proposed ground floor plan - scale 1:100

Scale in Meters


0 1 2 3 4 5 10

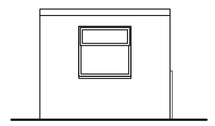

+EL proposed garage south elevation - scale 1:100

Scale in Meters


0 1 2 3 4 5 10

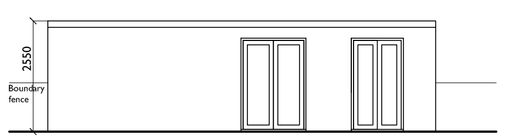

+EL proposed garage west elevation - scale 1:100

Scale in Meters

0 1 2 3 4 5 10

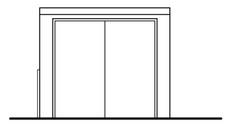

+EL proposed garage north elevation - scale 1:100


Scale in Meters

0 1 2 3 4 5 10

+PL proposed roof space plan - scale 1:100

Scale in Meters


0 1 2 3 4 5 10

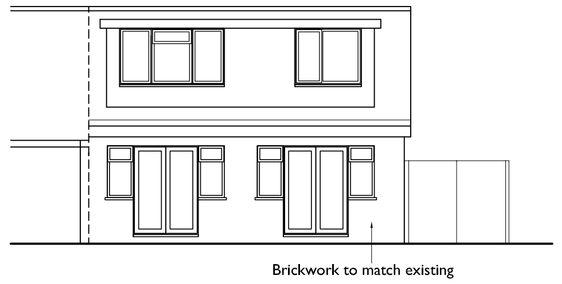

+EL proposed south elevation - scale 1:100

Scale in Meters


0 1 2 3 4 5 10

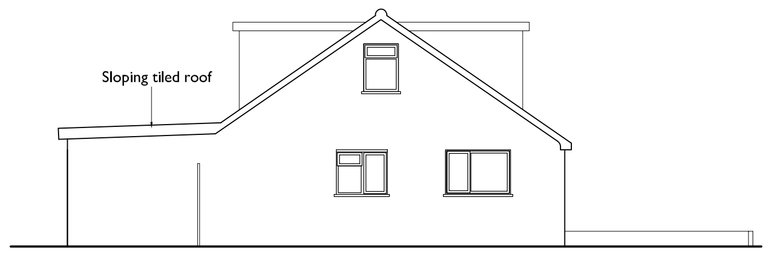

+EL proposed east elevation - scale 1:100

Scale in Meters


0 1 2 3 4 5 10

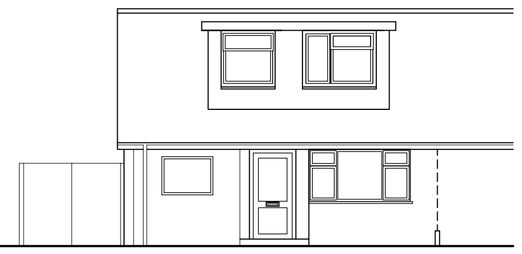

+EL proposed north elevation - scale 1:100

Scale in Meters


0 1 2 3 4 5 10

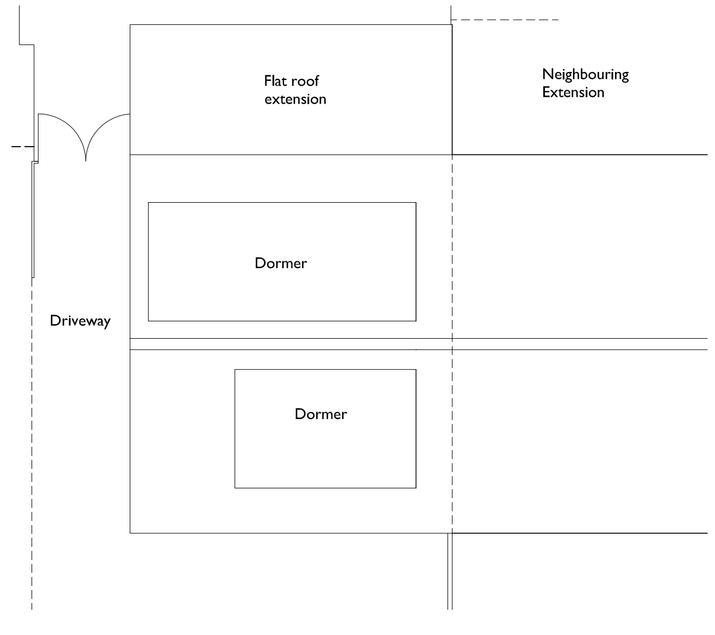

+RF proposed roof plan - scale 1:100

Scale in Meters

0 1 2 3 4 5 10

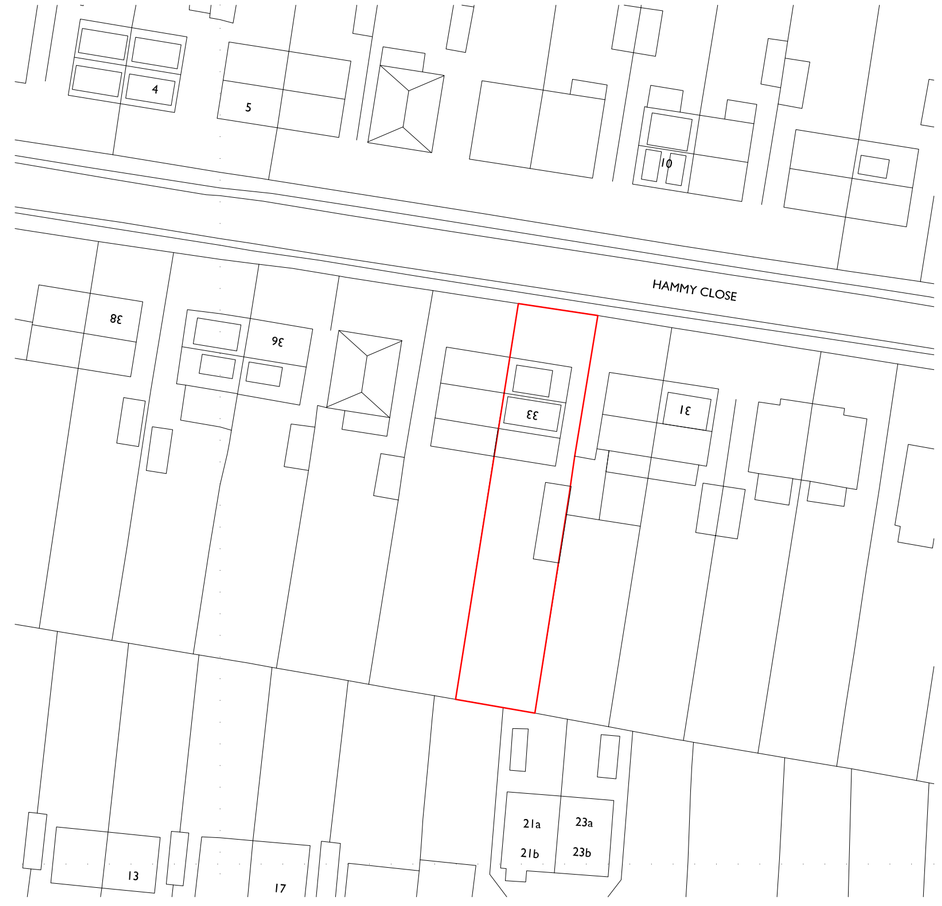

+LP location plan - scale 1:500

Scale in Meters

0 5 10 15 20 30 40 50

APPLICATION FOR DETAILED
PLANNING CONSENT

REVISION

Liam Russell Architects
architecture and development

The Studios, 3 Broad Reach Mews, Ropetackle, Shoreham by Sea, West Sussex, BN43 5EY, UK
• t +44 (0)845 180 3676 f +44(0)845 180 3675 www.liamrussellarchitects.com •
Liam Russell Architects Ltd registered in England and Wales 04758636

JOB

33 HAMMY CLOSE
SHOREHAM BY SEA
WEST SUSSEX
BN43 6BL

CHECKED
LRA

DRAWN
LRA

CLIENT

MR & MRS DAVIES

DATE
30.09.10

SCALE
1:100/500 @ A1
1:200/1000 @ A3

DRAWING

PROPOSED PLANS, ELEVATIONS

REVISION
C

NUMBER
0352-PA-010

DO NOT SCALE FROM THIS DRAWING. THIS DRAWING IS COPYRIGHT ©