Only figured dimensions are to be used. All dimensions to be checked on site.

Please note: Refer to 'type' of drawing below; planning drawings should only be treated as such.

Notes




+3D artists impression - Street view



+3D artists impression - Street view




+3D artists impression - Rear view

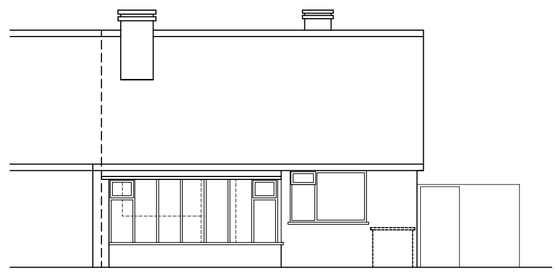


+EL south elevation - scale 1:100

Scale in Meters

0 1 2 3 4 5 10

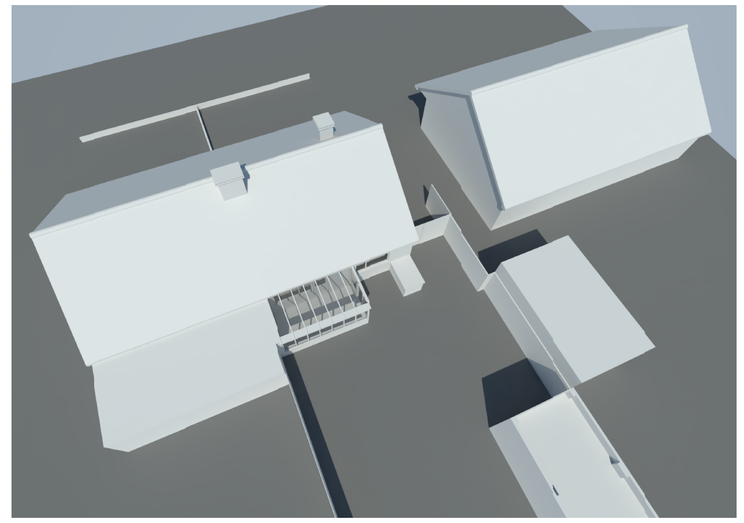


+3D artists impression - aerial view

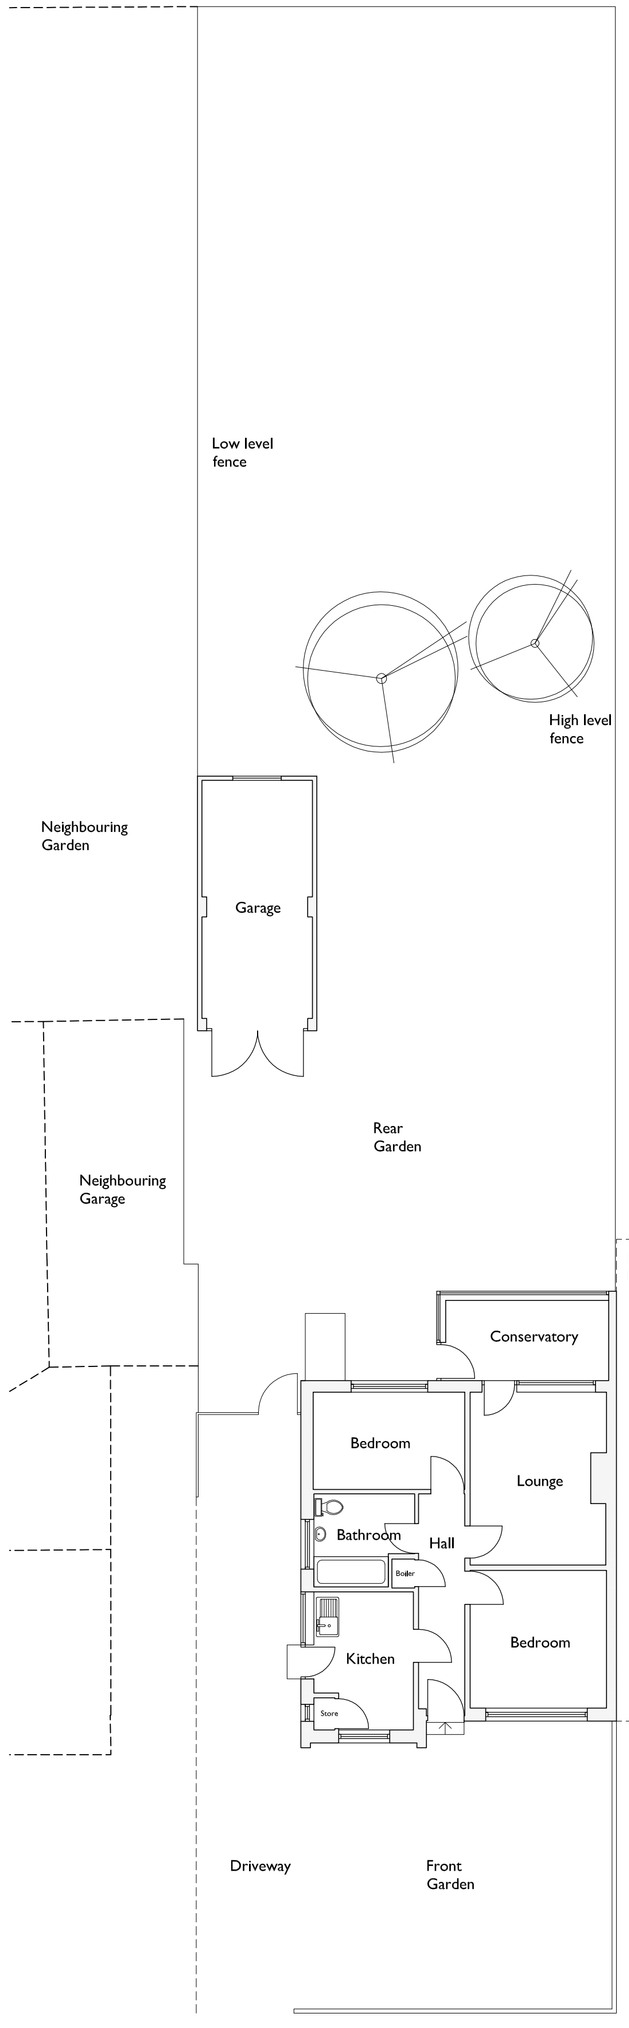

+PL existing plan - scale 1:100

Scale in Meters


0 1 2 3 4 5 10

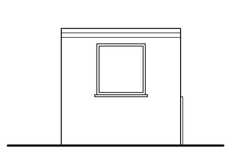

+EL garage south elevation - scale 1:100

Scale in Meters


0 1 2 3 4 5 10

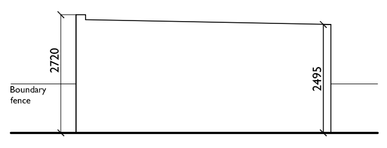

+EL garage west elevation - scale 1:100

Scale in Meters

0 1 2 3 4 5 10

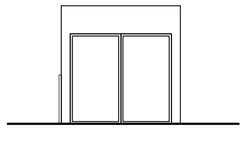

+EL garage north elevation - scale 1:100

Scale in Meters


0 1 2 3 4 5 10



+EL east elevation - scale 1:100

Scale in Meters

0 1 2 3 4 5 10

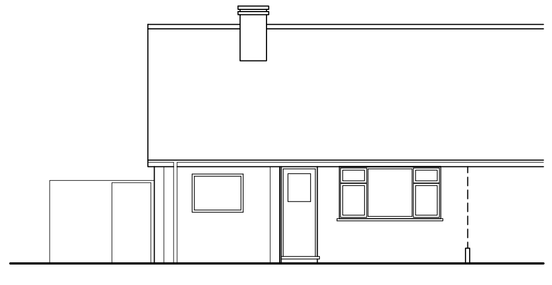

+EL north elevation - scale 1:100

Scale in Meters

0 1 2 3 4 5 10



+LP location plan - scale 1:500

Scale in Meters

0 5 10 15 20 30 40 50

APPLICATION FOR DETAILED
PLANNING CONSENT

REVISION

Liam Russell Architects
architecture and development

The Studios, 3 Broad Reach Mews, Ropetackle, Shoreham by Sea, West Sussex, BN43 5EY, UK
- t +44 (0)845 180 3676 f +44(0)845 180 3675 www.liamrussellarchitects.com -
Liam Russell Architects Ltd registered in England and Wales 04758636

JOB 33 HAMMY CLOSE SHOREHAM BY SEA WEST SUSSEX BN43 6BL	CHECKED LRA DRAWN LRA
CLIENT MR & MRS DAVIES	DATE 30.09.10 SCALE 1:100/500 @ A1 1:200/1000 @ A3
DRAWING EXISTING PLANS, ELEVATIONS & ARTISTS IMPRESSION	REVISION A NUMBER 0352-PA-001

DO NOT SCALE FROM THIS DRAWING. THIS DRAWING IS COPYRIGHT ©