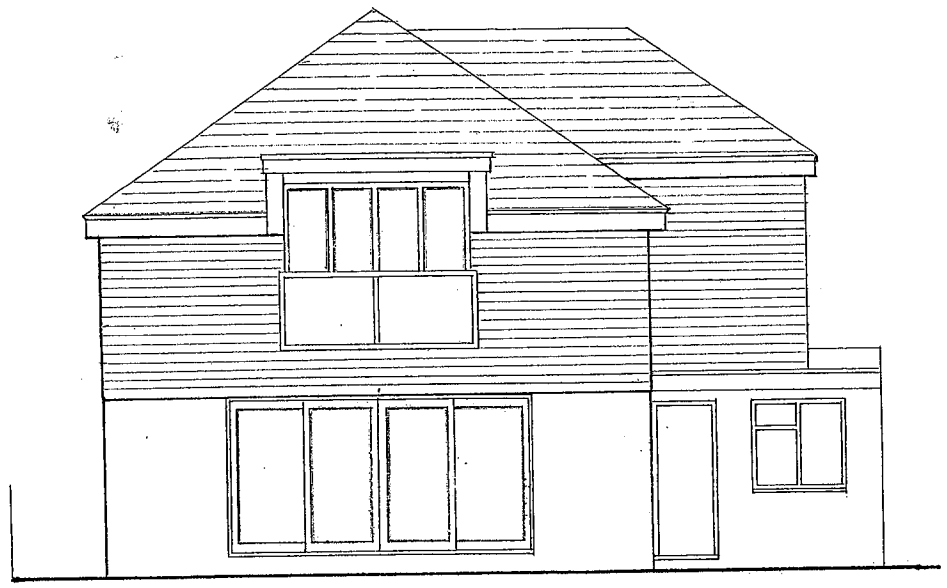

REAR [NORTH] ELEVATION

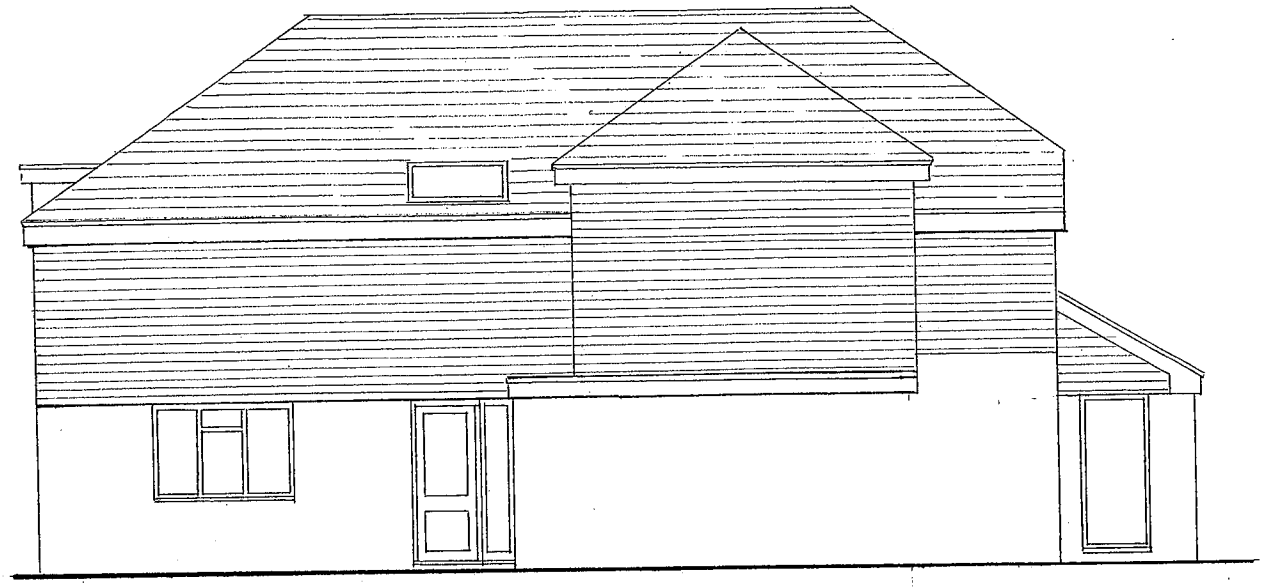

SIDE [WEST] ELEVATION

PLANNING DIVN
PLAN NO. A0C1032a1w
DATE
08 SEP 2010

ROOFS — CLAY TILES TO L.A. APPROVAL

WALLS — 1ST. FL'R. — CLAY TILE HANGING TO L.A. APPROVAL

GR'ND. FL'R. — DECORATED RENDER

WINDOWS — UPVC & DOORS



FRONT [SOUTH] ELEVATION

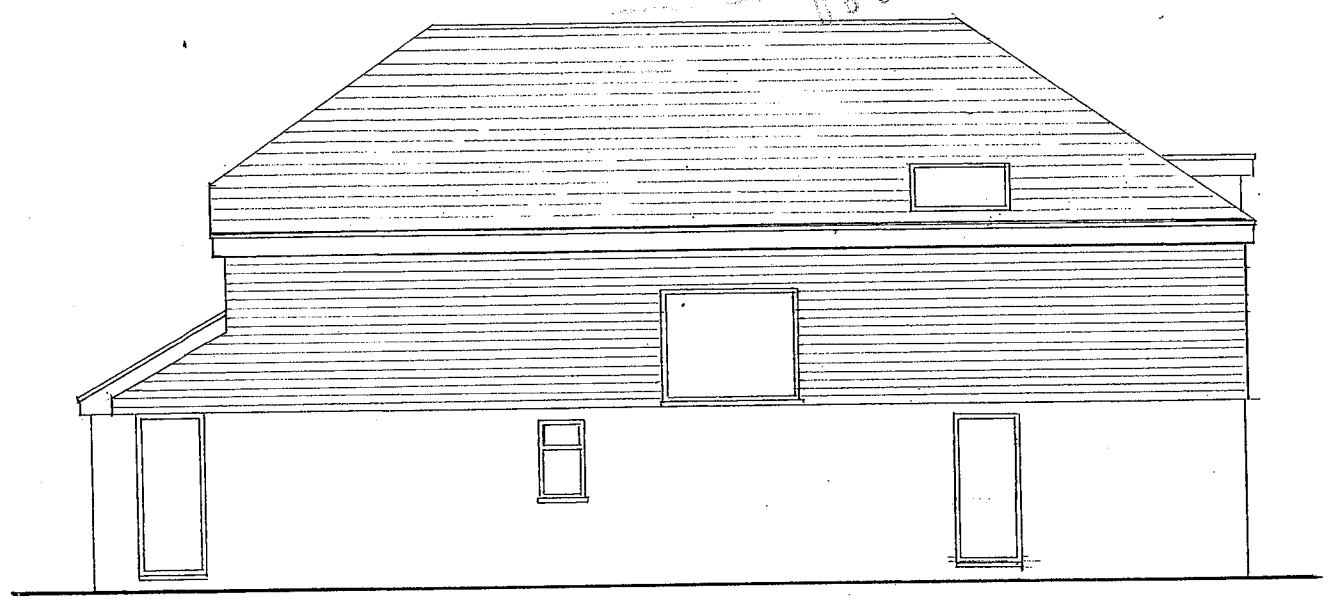

SIDE [EAST] ELEVATION

1 2 3 4 5 6 7 8 9 10 SCALE BAR @ A3

DRAWN BY: ALAN R. WOOD 75 WESTBOURNE STREET HOVE BN3 5PF tel. 01273 770602	SCALE: 1:100 DATED: SEPT. 2010	PROPOSED ALTERATIONS — ELEVATIONS	DWG. No. 4A No. 7 THE AVENUE SHOREHAM-BY-SEA