



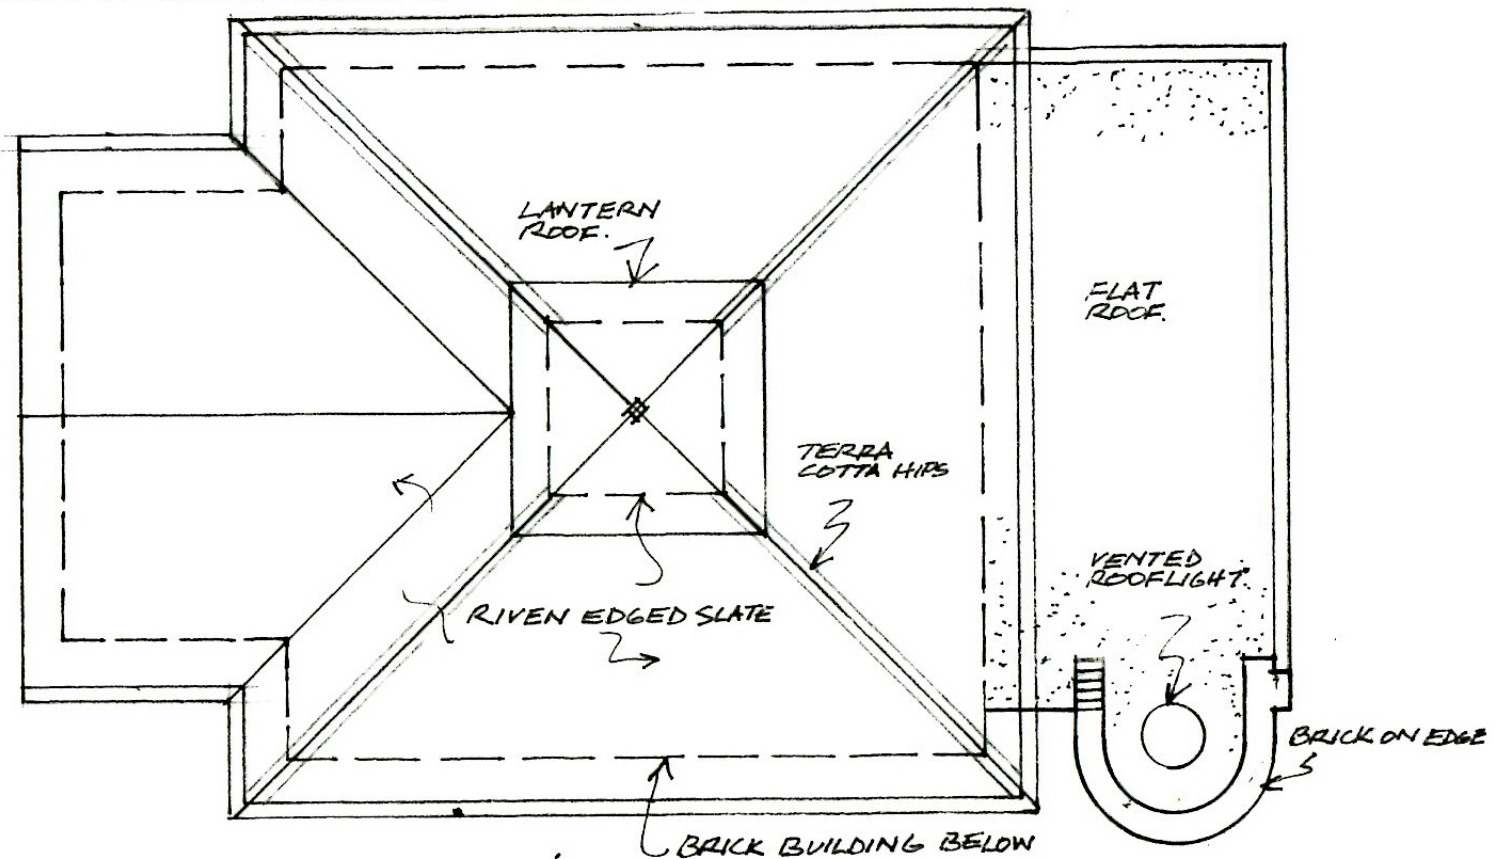

ROOF PLAN.

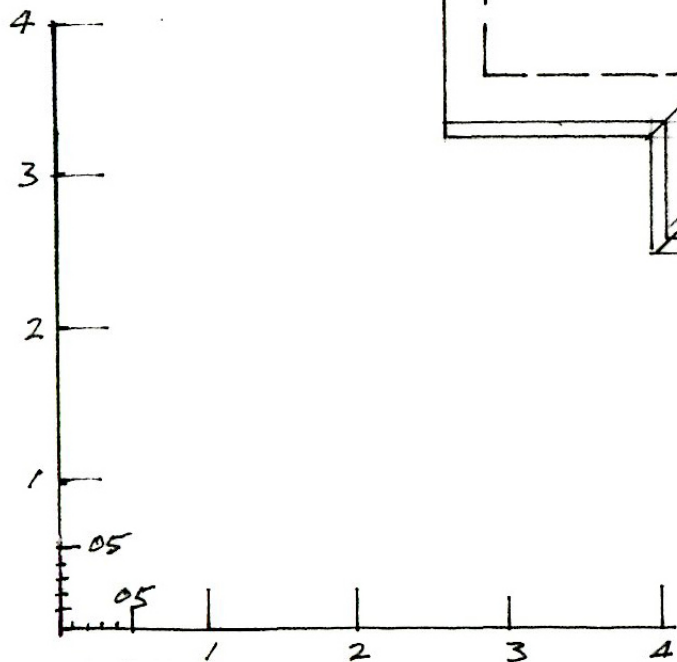

65A, High Street, Worthing BN11 1DN

Roof Plan as Proposed

DWG: KW/010406/11

N°65