




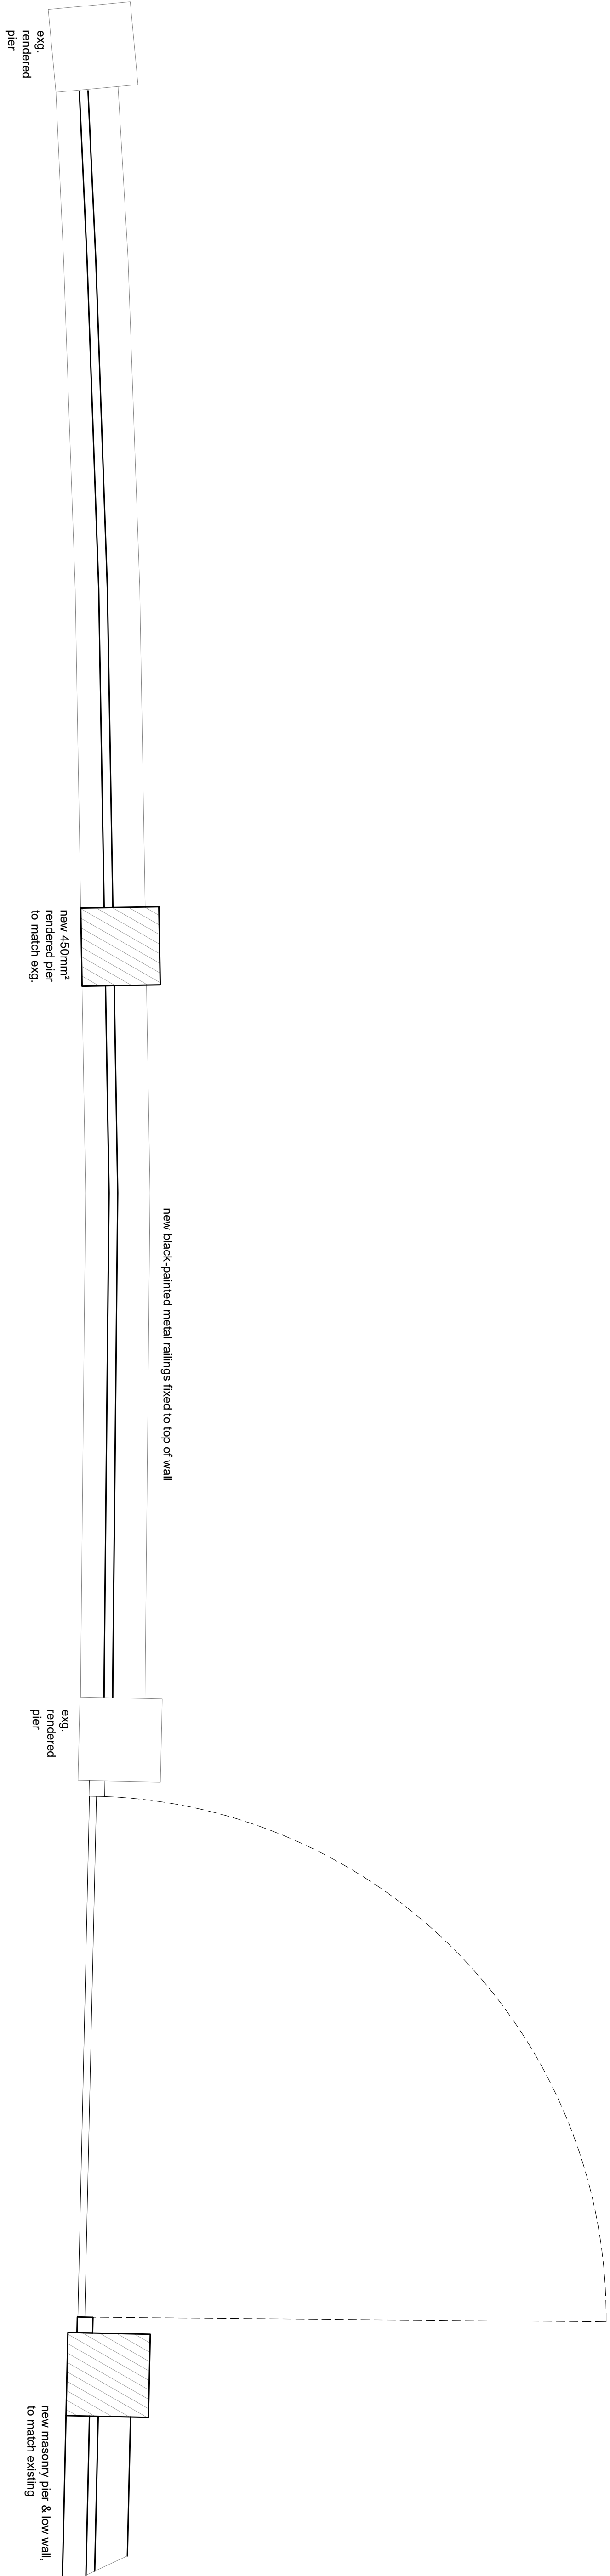


Proposed Wall Plan to Front Boundary @ 1 : 20

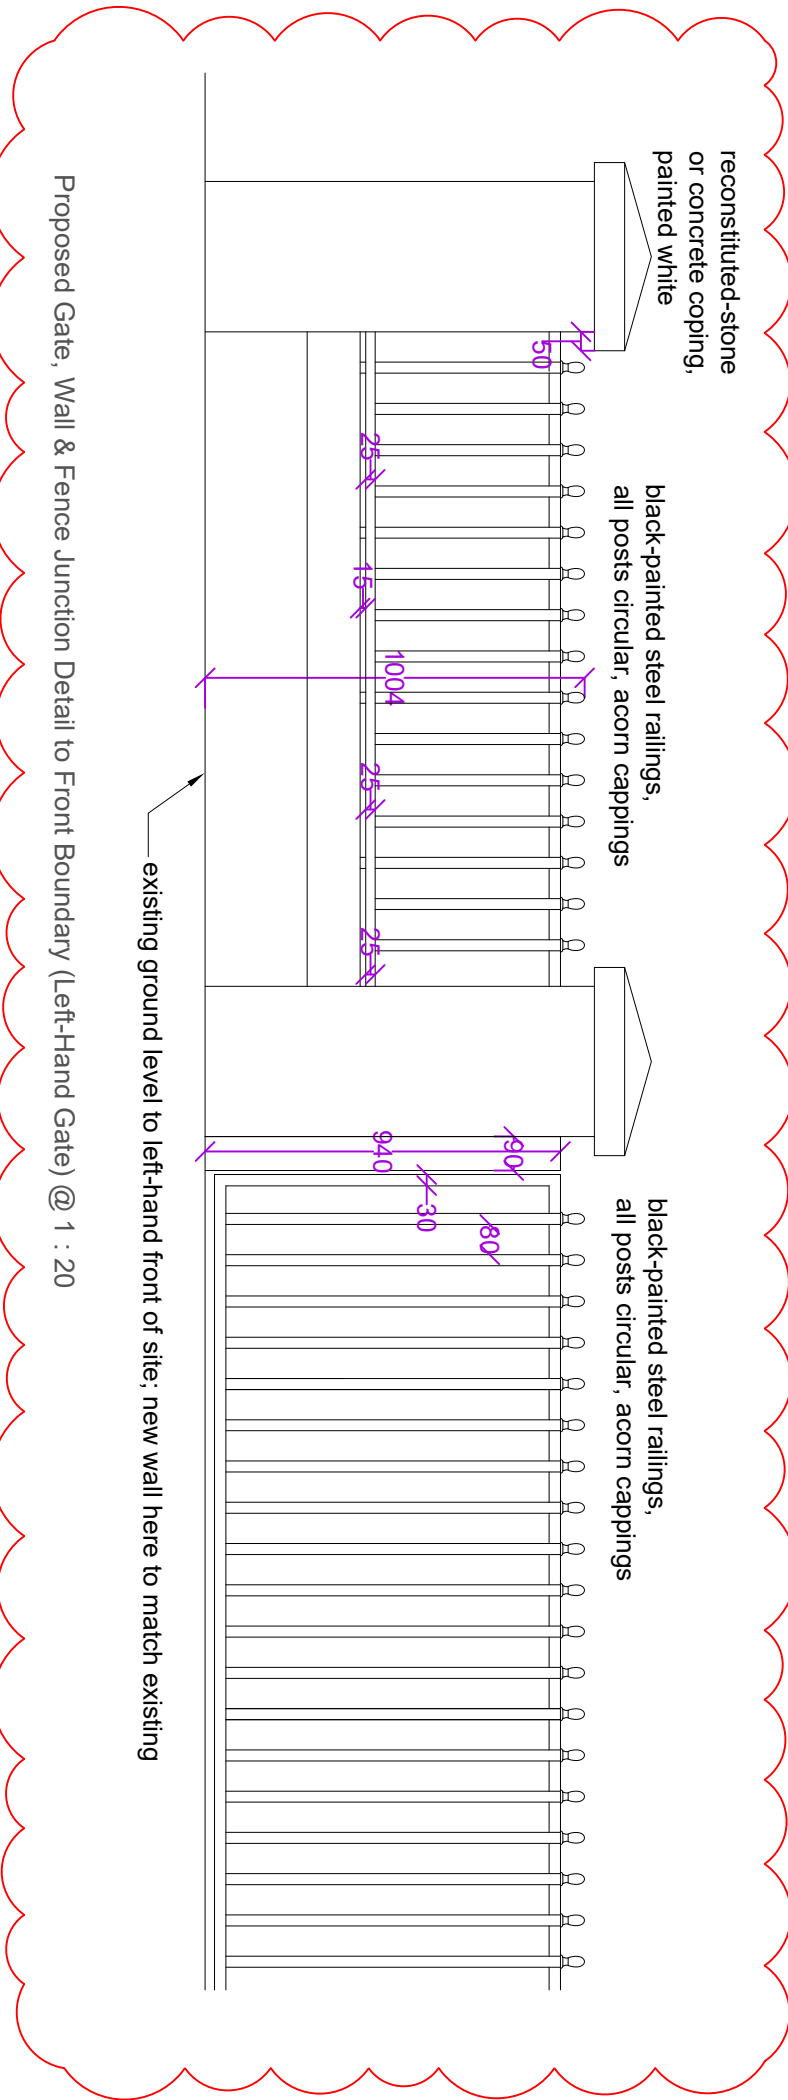


Proposed Gate, Wall & Fence Junction Detail to Front Boundary (Left-Hand Gate) @ 1 : 20

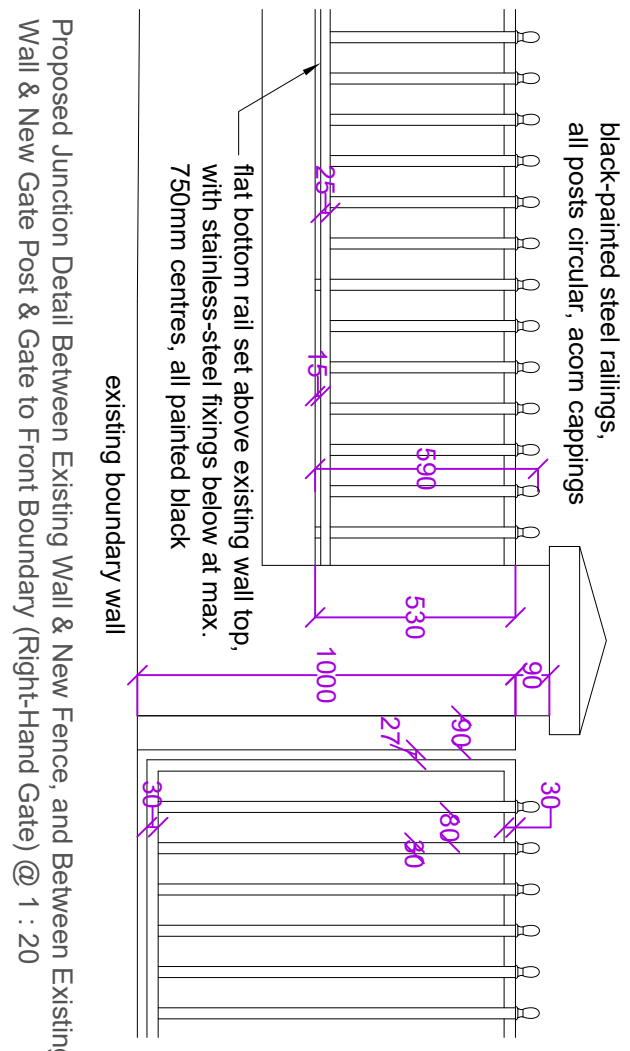


Proposed Junction Detail Between Existing Wall & New Fence, and Between Existing Wall & New Gate Post & Gate to Front Boundary (Right-Hand Gate) @ 1 : 20

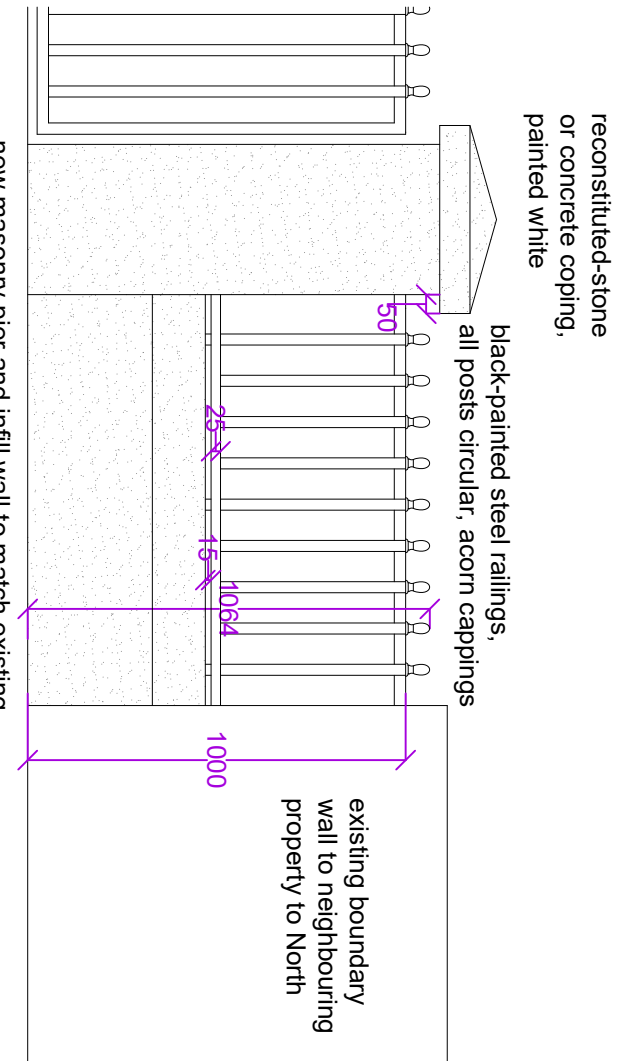


Proposed Junction Detail Between New Fence & Existing Boundary Wall to Neighbouring Property to North @ 1 : 20

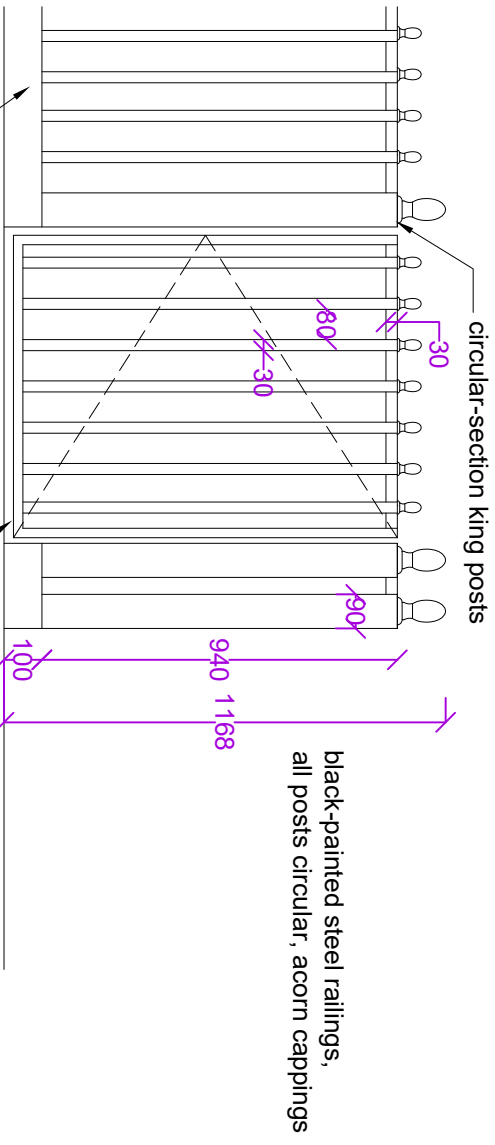

Proposed Gate & Fence Detail to External Staircase @ 1 : 20

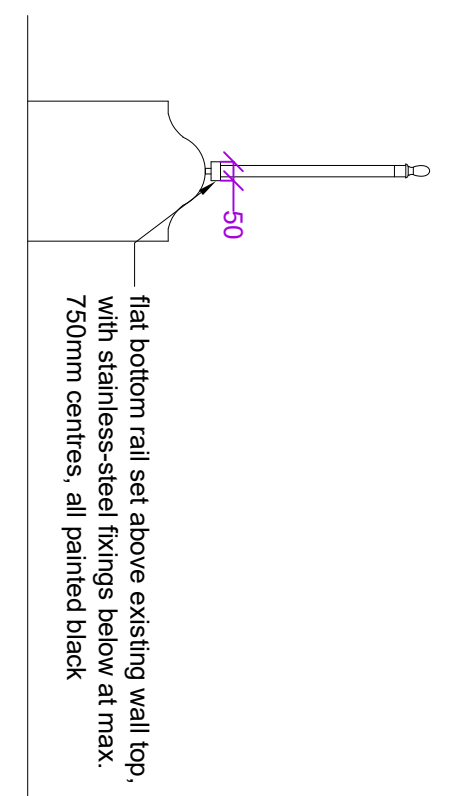

Section Through Existing Wall Showing New Railings on Top @ 1 : 20

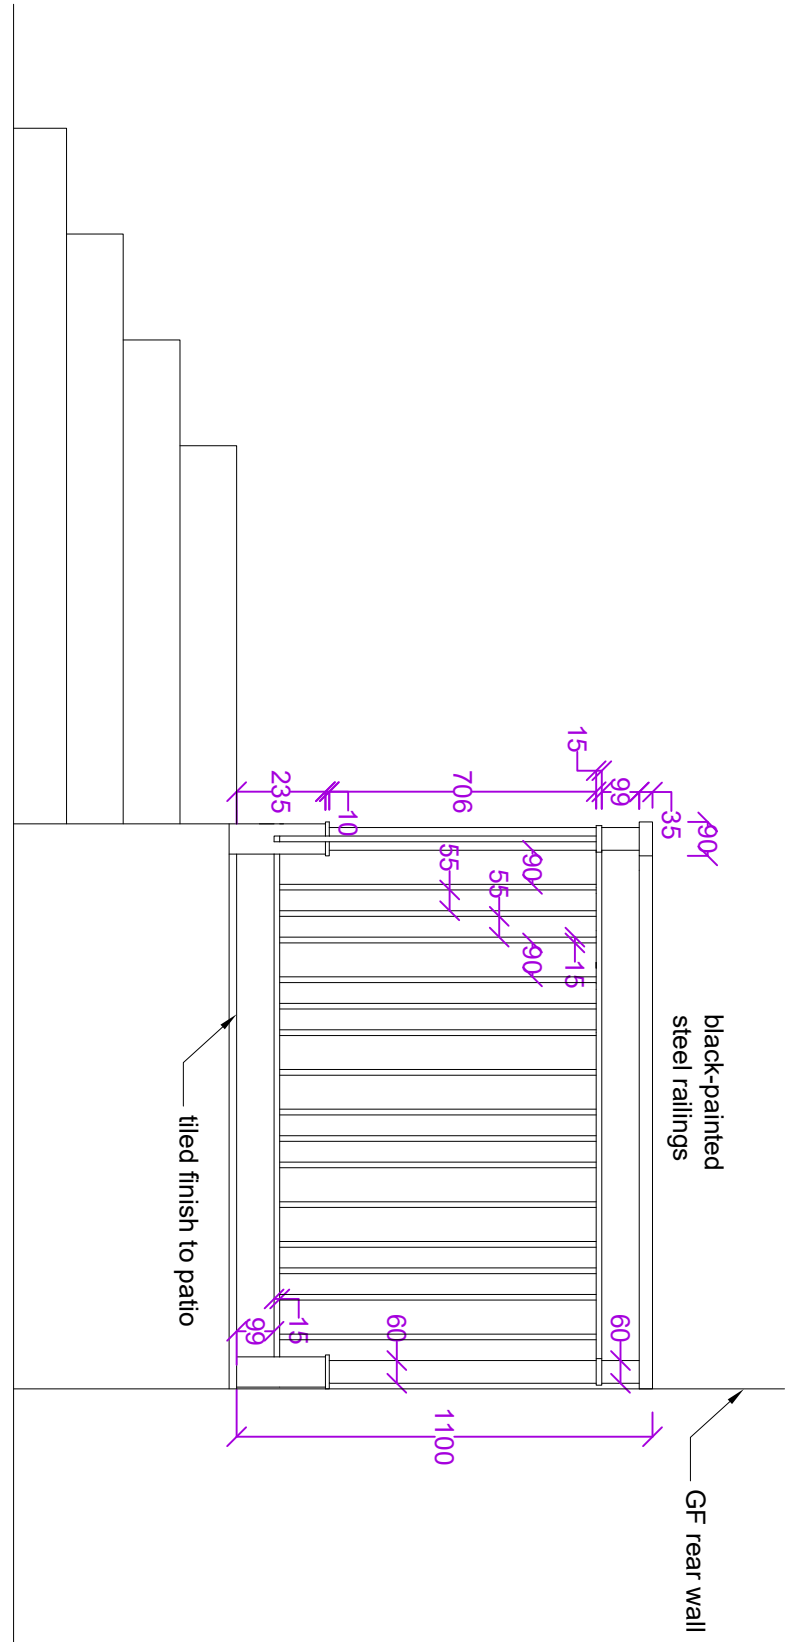

Proposed Guardrail Detail to Patio @ 1 : 20




Baseplate Fixing Detail for Fixing Railings to Top of Wall, to be Painted Black - MTS



Lug Fixing Detail for Fixing Railings to Piers, to be Painted Black - MTS



All to be read in conjunction with approved planning drawings

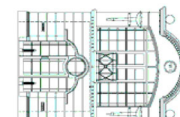

BROE ARCHITECTURE LTD
CHARTERED ARCHITECTS
66 HAVEN WAY
EAST SUSSEX BN1 9TD
Telephone: 07789 200088
www.broearchitects.co.uk

CLIENT
HASSOCKS FARLEY PROPERTIES

PROJECT
TWO-STOREY REAR EXTENSION & INTERNAL ALTERATIONS @ 19 FARNCOMBE ROAD WORTHING WEST SUSSEX BN1 2AY

DRAWING
PROPOSED RAILINGS, GATES & POSTS DETAILS FOR DISCHARGE OF PLANNING CONDITION 11

This drawing is copyright and may not be copied or reproduced without the written consent of this practice.
The contractor is responsible for setting out and must check all levels and dimensions prior to work being put in hand.
The Architect is to be immediately notified of any suspect omissions or discrepancies.

REV	DATE	COMMENT	REV BY
A	28.01.26	Amendments in response to conservation officer	FB
B	23.02.26	Further amendments in response to conservation officer	FB
C	25.03.26	Further amendments in response to planning officer	FB
D	07.04.26	Further client amendments	FB

scale	date	drawn
1 : 20 @ A1	Oct 2025	FMB
job no	drawing no	revision
9028	DT01	D