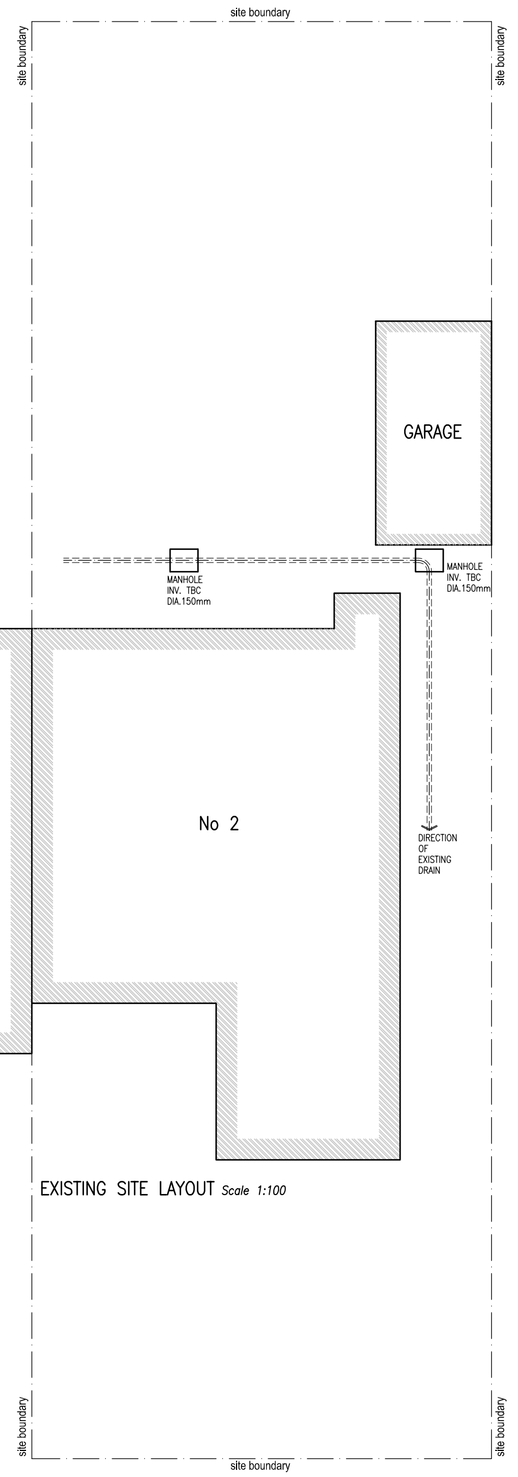

EXISTING SITE LAYOUT *Scale 1:100*

0 1 2 3 4 5
Scale Bar 1:100

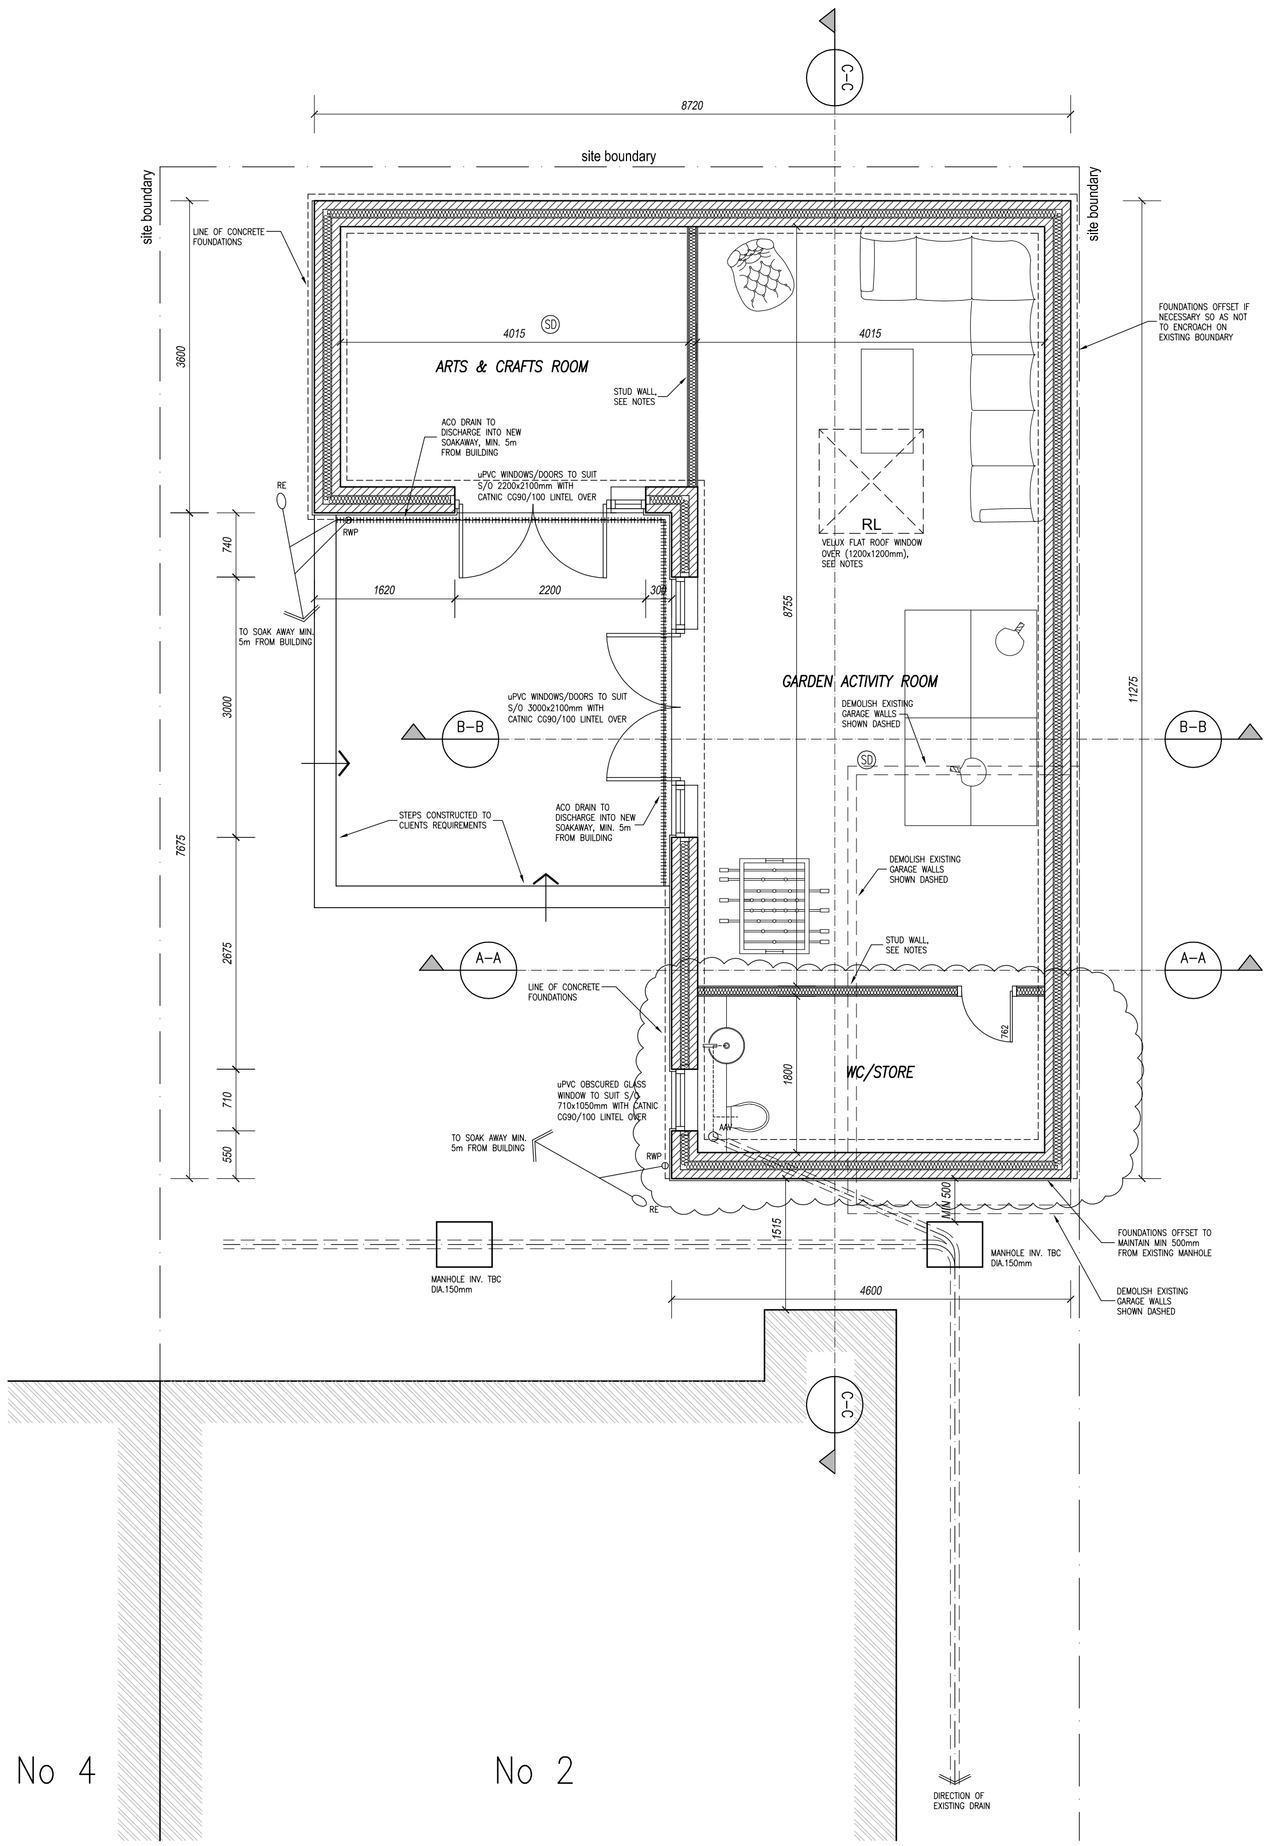

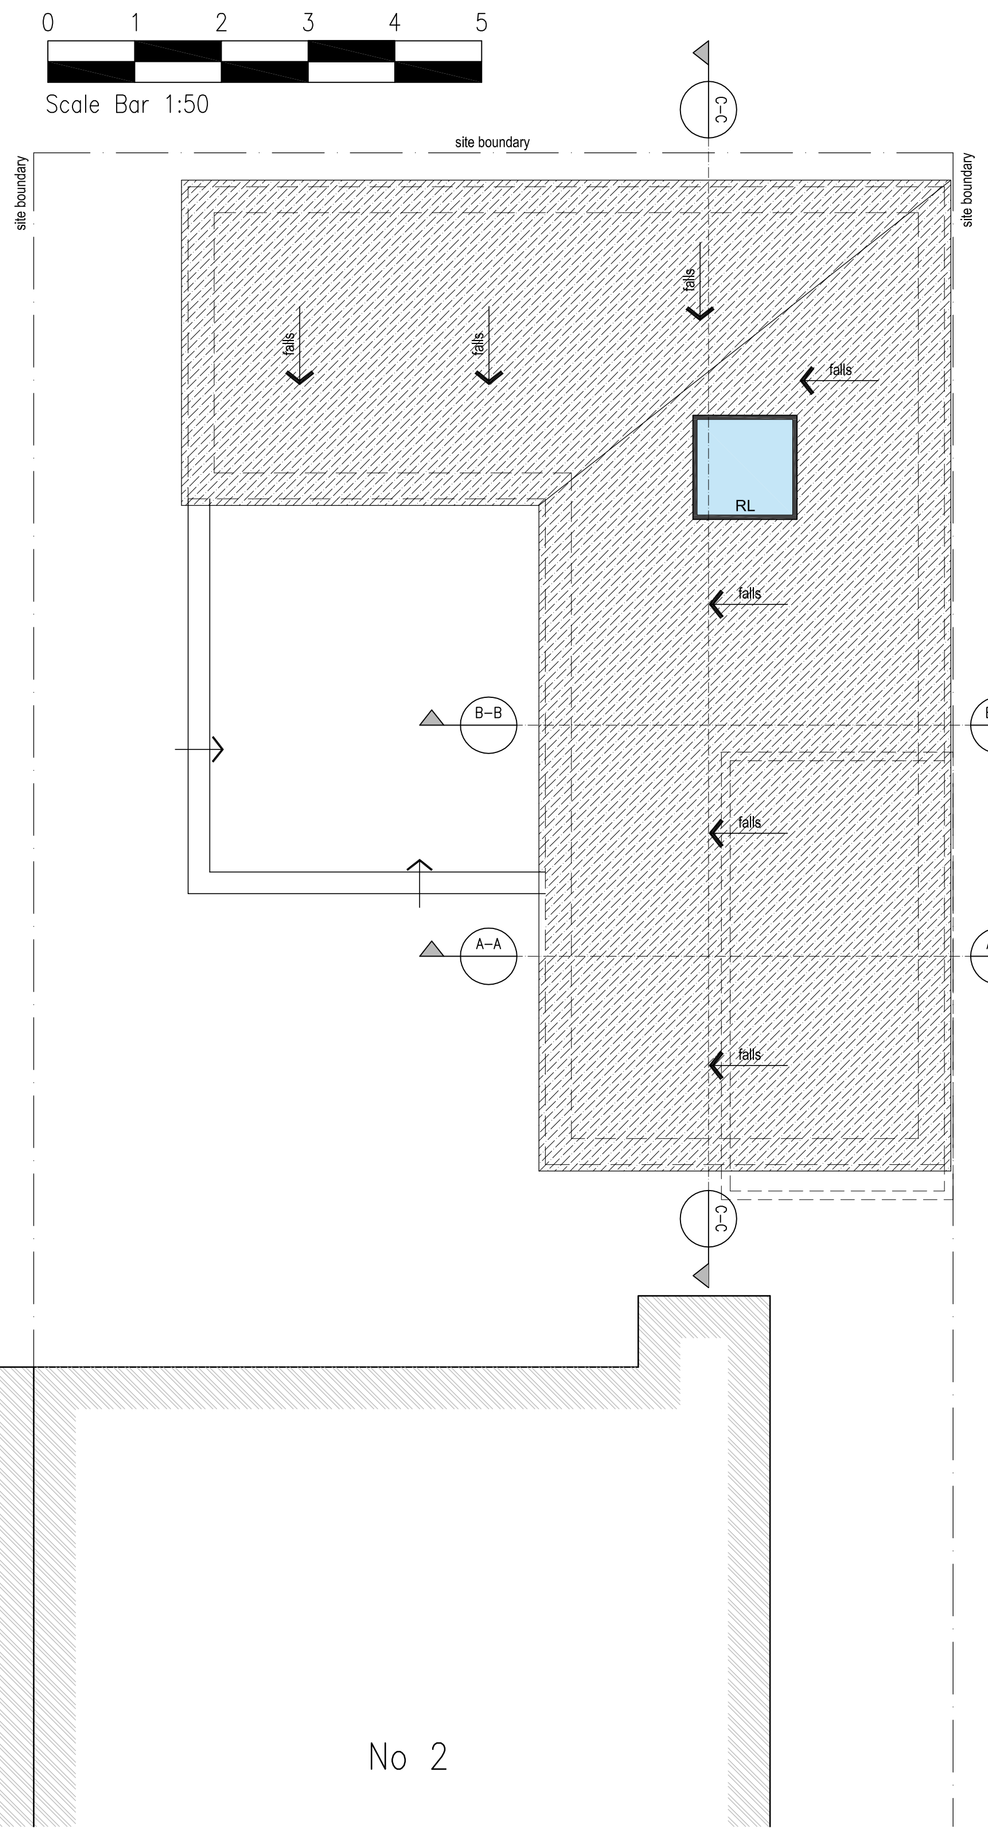

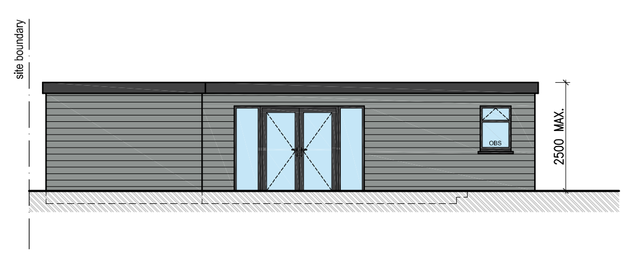

Side Elevation (North)



Side Sectional Elevation (North)

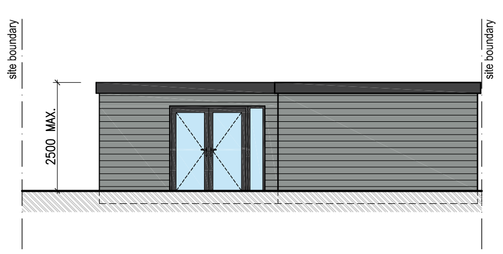

Front Elevation (West)

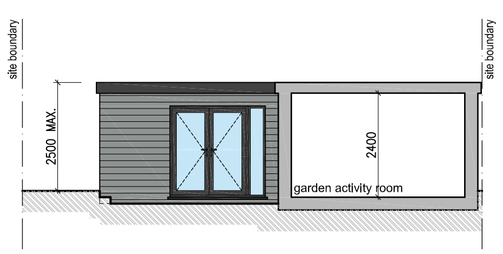

Sectional Front Elevation (West)

PROPOSED ELEVATIONS *Scale 1:100*

This drawing is to be read in conjunction with all other relevant drawings and specifications.
Do not scale off this drawing. Use figured dimensions only. All levels and dimensions to be checked on site. All levels and dimensional discrepancies are to be brought to the immediate attention of PJ Designs. Responsibility cannot be accepted for alteration and/or deviation from this design without prior acknowledgment of PJ Designs.
Copyright reserved. This drawing may only be used for the client and location specified in the title block. It may not be copied or disclosed to any other third party without prior written consent from PJ Designs.
Prior to any works commencing on site, PJ Designs is to be contacted regarding the current status, revision or regulatory approval of this drawing.

Notes

DRAWING NOT APPROVED - FOR INFORMATION ONLY

REV	DESCRIPTION	DATE
A	SHOWER REMOVED - BUBBLED	18-10-20
-	ISSUED FOR INFORMATION ONLY	13-10-20

CLIENT
MISS J HEAL & MISS B PARRY-EVANS

PROJECT
2 THE CLOSE
SHOREHAM
EAST SUSSEX, BN43 5AH

DRAWING
EXISTING SITE LAYOUT, PROPOSED FLOOR PLAN, PROPOSED ROOF PLAN & PROPOSED ELEVATIONS

STATUS
APPLICATION

SCALE	DATE	DRG No	REVISION
1:100 1:50	OCTOBER 2020	3355/BR01	A