
Rev:	Date:	Description
A	26.04.21	North point adjusted slightly.
B	26.05.21	Driveway & dropped kerb omitted

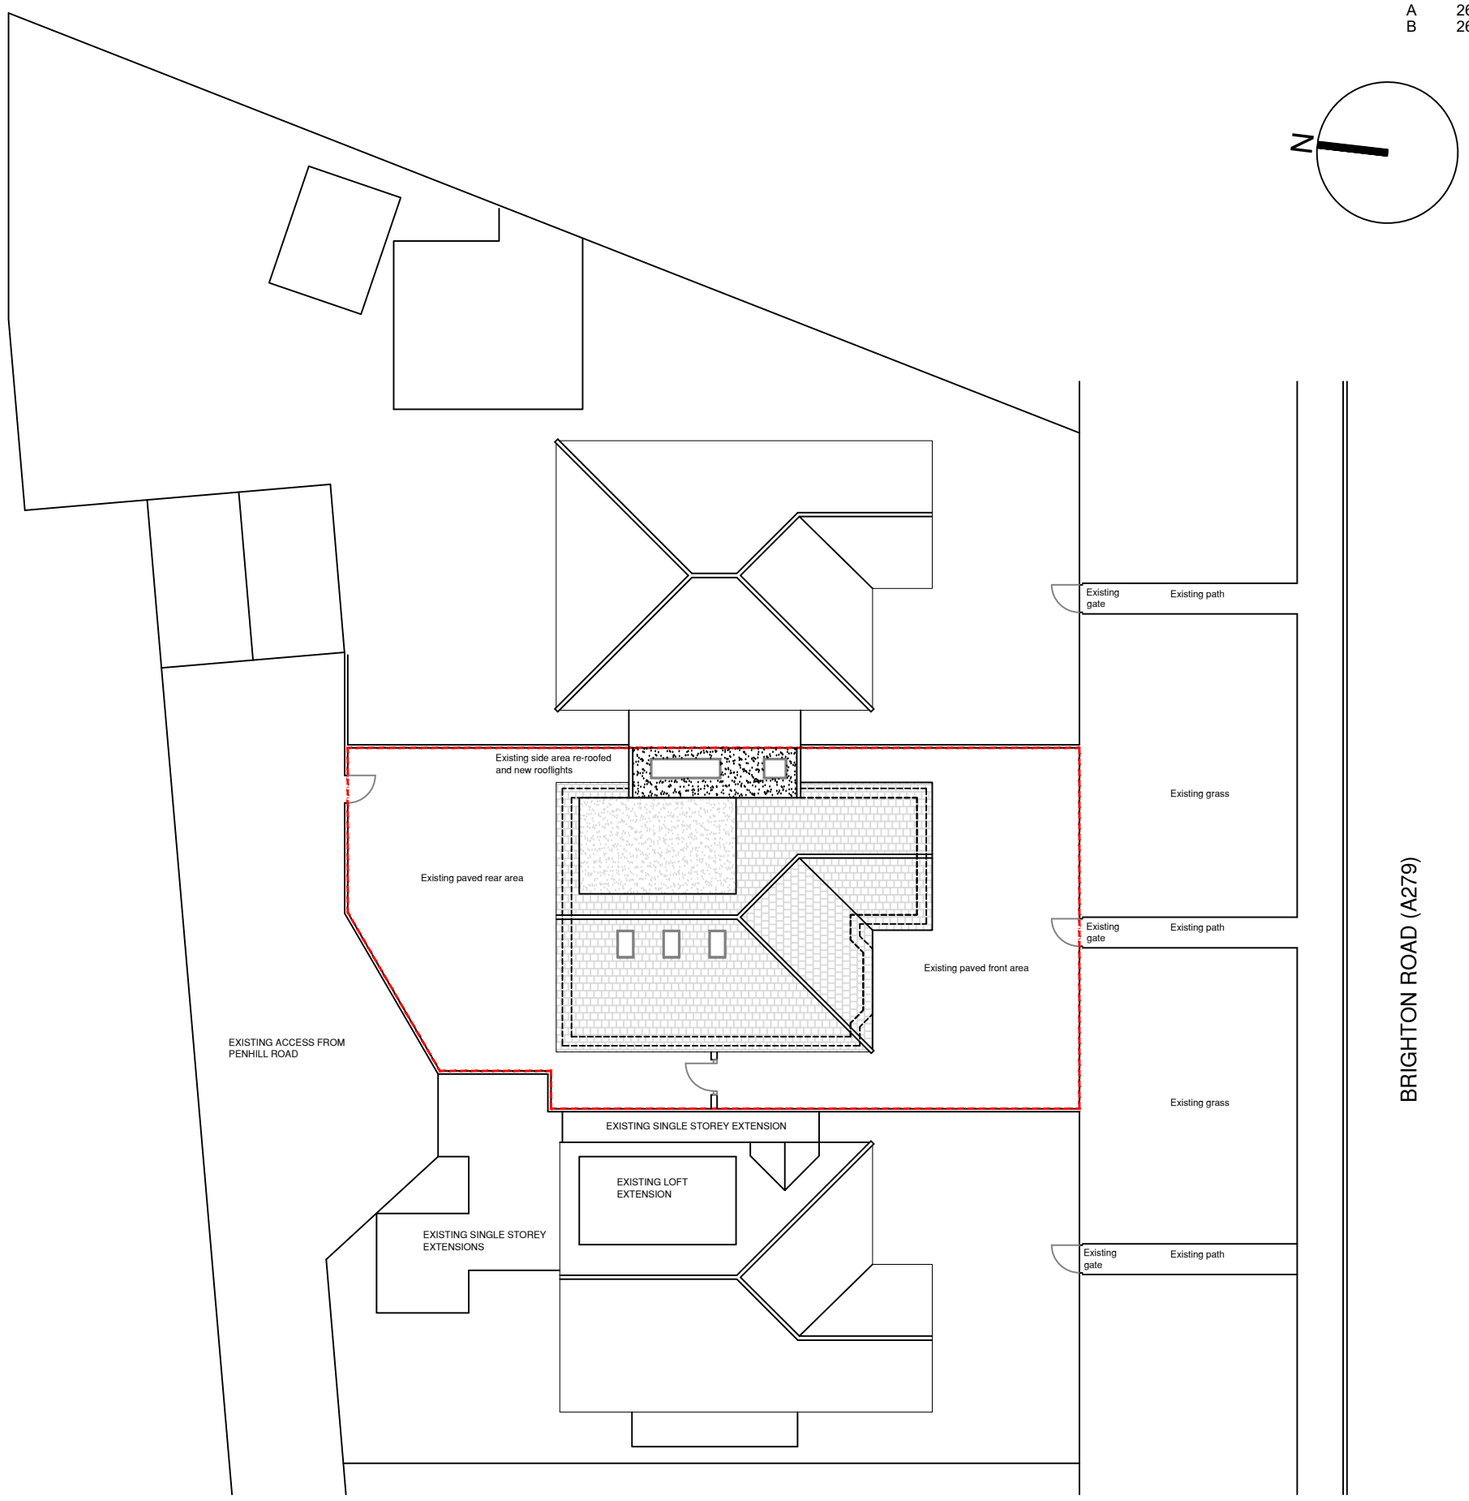

1:200 @ A3

Scale in Metres

0 1 2 3 4 5 10 15 20

Project: 179 Brighton Road, Lancing Proposed Loft Extension and Internal Alterations		Drawing: PROPOSED BLOCK PLAN	Job No: 21-03-JH Dwg No: P-105
Scale: 1:200@A3	Date: APRIL 2021	Client: MS J HUNTER	Revision: B