Notes:
- This drawing is copyright.
- All discrepancies on this drawing are to be reported to Three Percent Ltd.
- Do not modify any element of this drawing.
- Use drawing only for purpose(s) issued.

No		

5000mm

Ground Floor Proposed

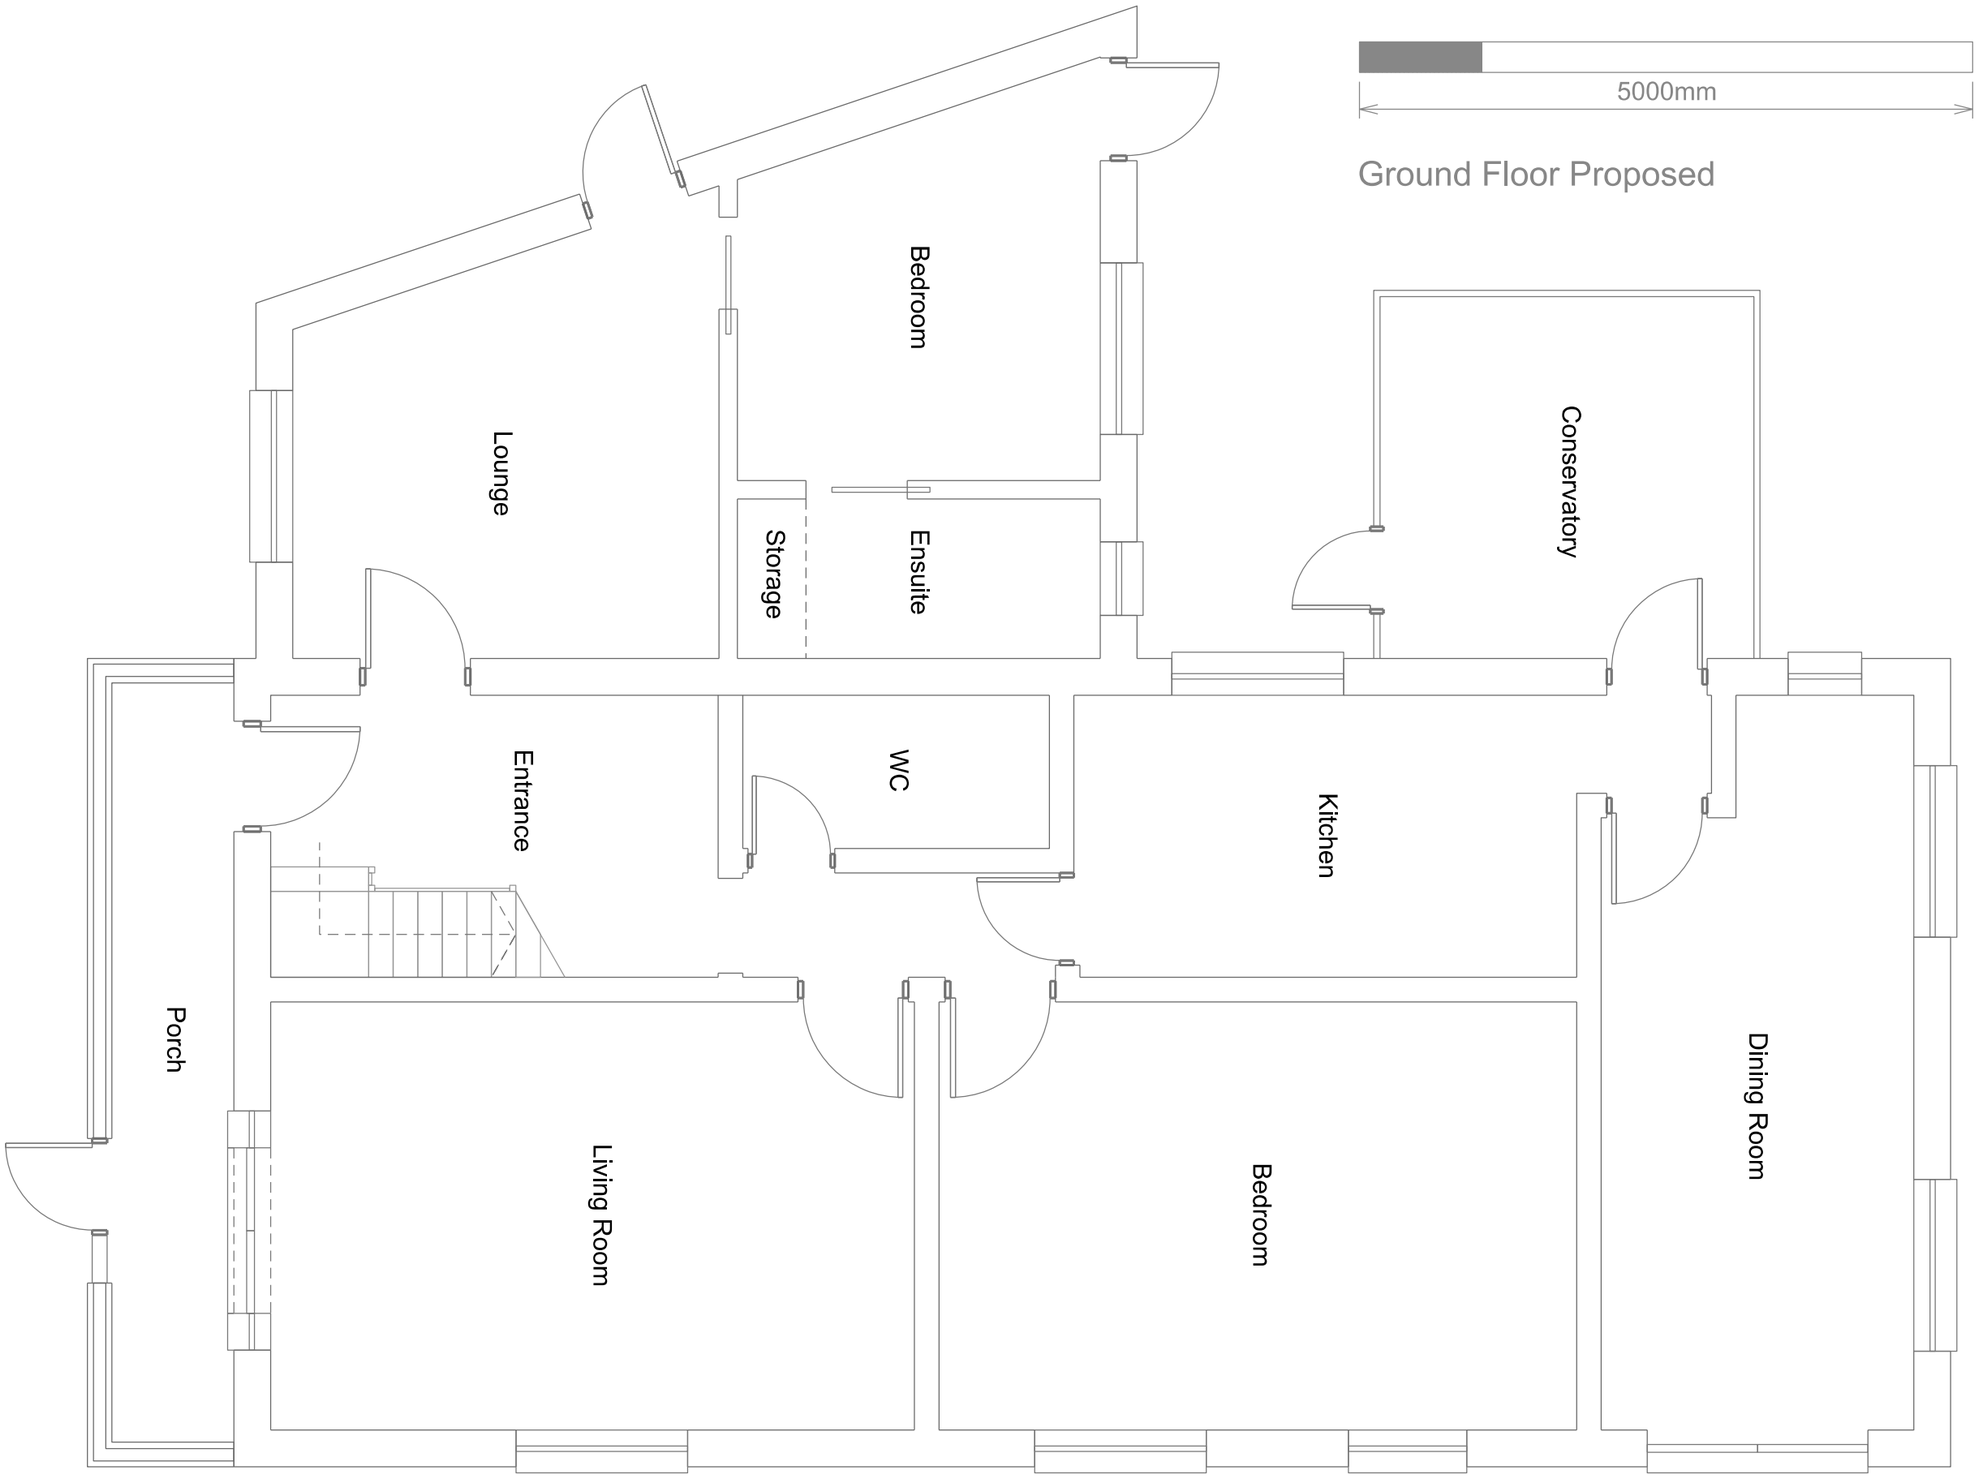

Rev	Date	Revision Notes
B	190118	Amended footprint
A	190107	Reduced footprint and front entrance door omission

Client / Contractor
Langham Construction Southern Ltd

Project
11 Lancing Park, BN15 8RF

Drawing Title
Proposed Floor Plans

Job No	Date	Scale@A3
3D17-LPK	180909	1:50

Status
-

Drawing No	Rev
3D17-LPK-P-05	B

Three Percent