BE SET TO COME ON AT MID-DAY (12 PM) AND OFF AT 8 PM.
ALL ILLUMINATIONS WILL BE ON A TIME CLOCK. SIGNS WILL

LUMINANCE LEVEL: 600 CDMS
ILLUMINATION: INTERNAL TEXT ONLY
COLOURS: WHITE\PURPLE\GREEN
HEIGHT FROM GROUND: 3520MM
PROJECTION: 550MM
SIZE: 5000MM X 5000MM X 550MM

ILLUMINATED WITH LEDS, TEXT ONLY ILLUMINATION.
DIGITALLY PRINTED PVC FLEXFACE TO SUIT NEW ECONOFLEX BOX. INTERNALLY
SIGN A - 1 AND 4

SCALE 1:50



ELEVATION 04 - Side Elevation
SOUTH

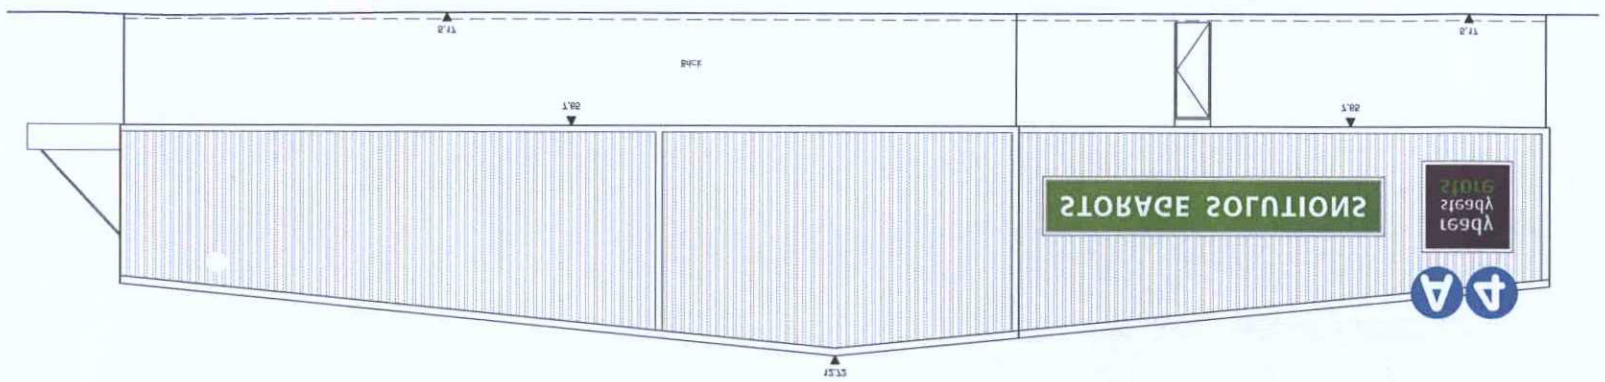

ELEVATION 01 - Eastern Avenue
EAST



PROPOSED SIGNS

ELEVATION 01 - Eastern Avenue

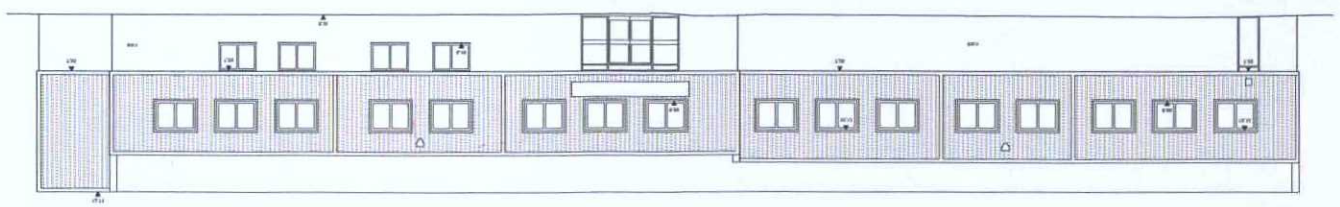

ELEVATION 04 - Side Elevation

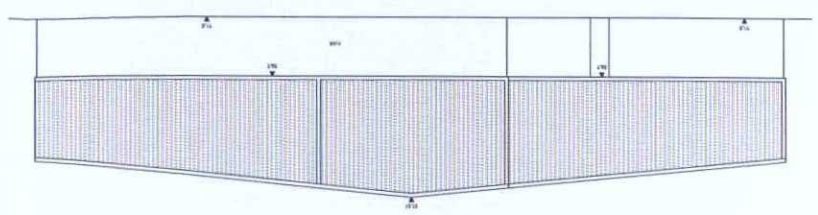

EXISTING

READY STEADY STORE SHOREHAM

APPROVED
PLANNING SERVICES
PLAN AMDMT DATE
Rec'd 10/11/19
12/12/19

B	Elevations Updated	08-11-19	
A	**	04-10-19	
NO.	revision	date	

amendments

READY STEADY STORE
client

SHOREHAM
project

PLANNING PACK
title

top number

date	04-10-18
designer	JL

project manager
GS

scale
NTS

DO NOT SCALE FROM THIS DRAWING - USE FIGURED DIMENSIONS ONLY
ALL DIMENSIONS ARE TO BE CHECKED ON SITE BEFORE ANY WORK OR SHOP DRAWINGS ARE PREPARED
THIS DRAWING AND WORK THEREON IS COPYRIGHT OF PERSPECTIVE SIGNS LTD. AND MAY NOT BE REPRODUCED OR ALTERED IN ANY WAY WITHOUT THEIR WRITTEN CONSENT. IF IN DOUBT ASK.
ANY