SCALE 1:20




**LUMINANCE LEVEL: N/A**
**ILLUMINATION: NON ILLUMINATED**
COLOURS: WHITE/PURPLE/GREEN
HEIGHT FROM GROUND: 3250MM
PROJECTION: 220MM
SIZE: 2000MM X 2000MM X 220MM

ILLUMINATED.
DIGITALLY PRINTED PVC FLEXFACE TO SUIT NEW ECONOFLEX BOX. SIGNS NON
SIGN A - 2 AND 3

ELEVATION 02 - Gordon Road
NORTH

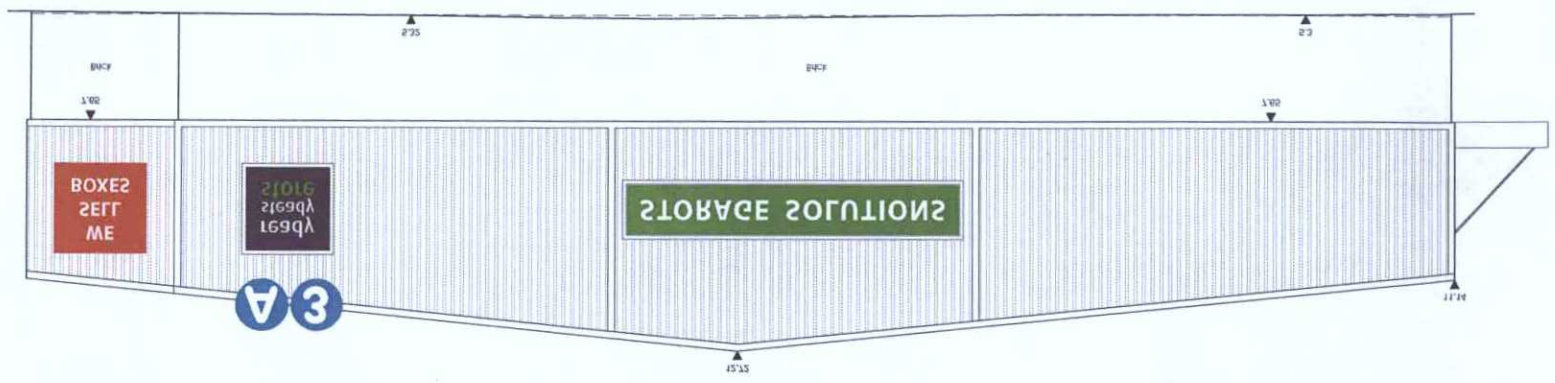


ELEVATION 03 - Service Yard
WEST

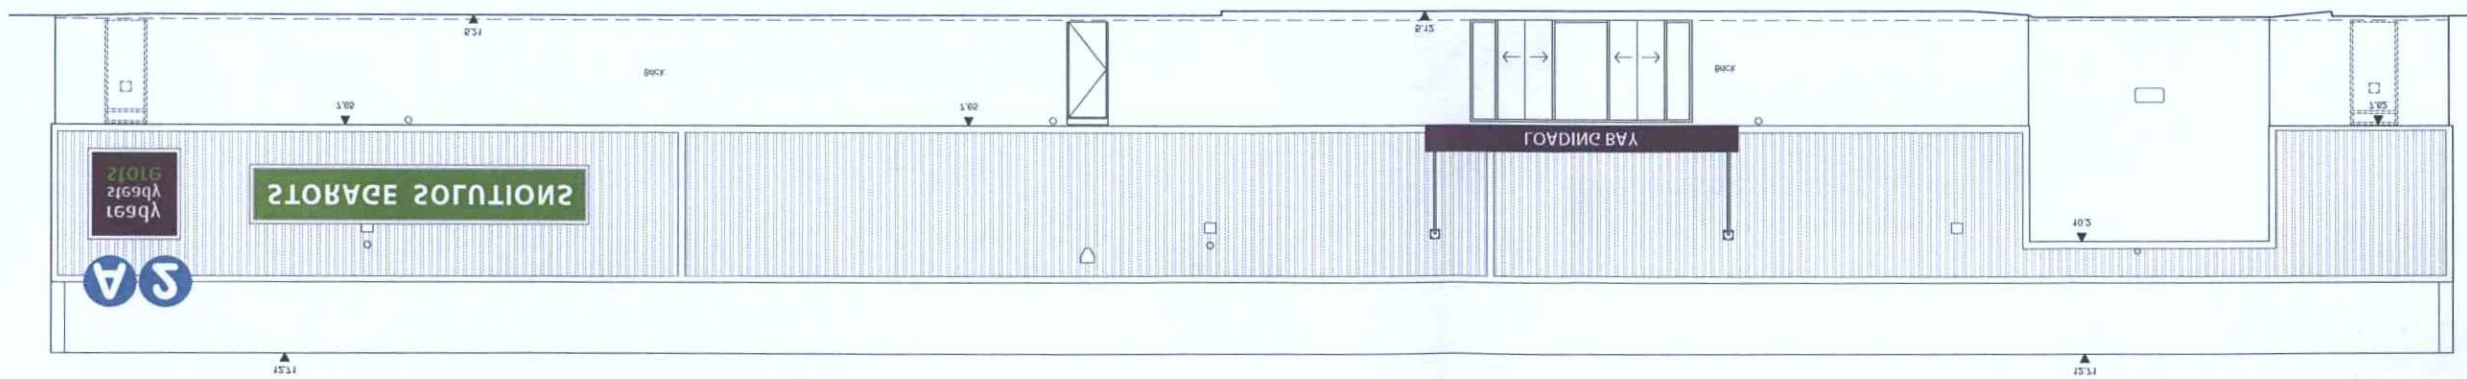


PROPOSED SIGNS

ELEVATION 03 - Service Yard

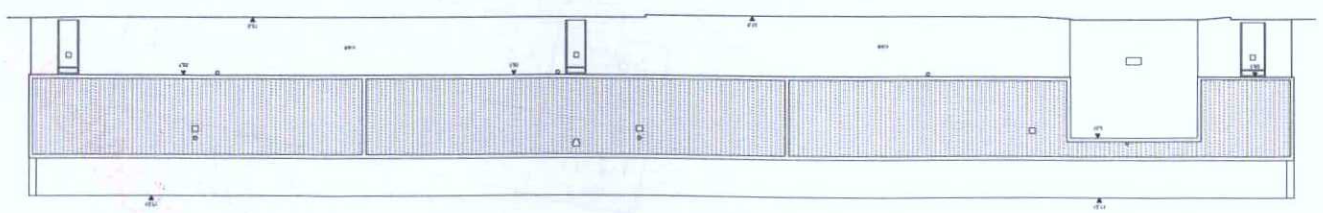

ELEVATION 02 - Gordon Road

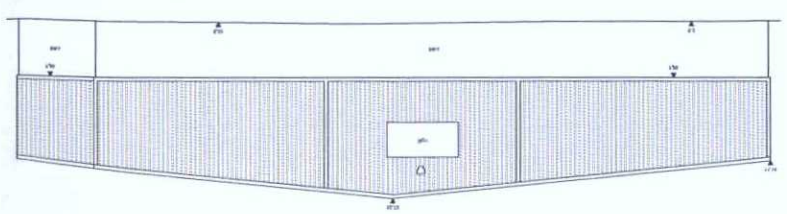

EXISTING

READY STEADY STORE SHOREHAM

| | |
|---|---|
| PLAN | AWDM 12/12/18 |
| DATE | REC'D 10/11/18 |
| ~~VALID~~ | |

PLANNING SERVICES
ADUR & WORTHING

AMENDMENT

| | |
|---|---|
| Client | READY STEADY STORE |
| Project | SHOREHAM |
| Title | PLANNING PACK |
| Job number | |
| Date | 04-10-18 |
| Designer | LP |
| Project manager | GS |
| Scale | NTS |

| No. | Revision | Date |
|---|---|---|
| A | ** | 04-10-18 |
| B | Elevations Revised | 08-11-18 |
| C | | |
| D | | |
| E | | |
| F | | |
| G | | |
| H | | |
| I | | |
| J | | |

Amendments

Comments