BE SET TO COME ON AT MID-DAY (12PM) AND OFF AT 8 PM.
ALL ILLUMINATIONS WILL BE ON A TIME CLOCK. SIGNS WILL

LUMINANCE LEVEL: 600 CDMS
ILLUMINATION: INTERNAL, TEXT ONLY
COLOURS: WHITE\PURPLE\GREEN\RED
HEIGHT FROM GROUND: FROM GROUND
PROJECTION: 400MM
SIZE = 3200MM X 1240MM X 400MM

WITH OPAL PERSPEX WITH INTERNAL LEDS TO ILLUMINATE TEXT ONLY.
PANELS, OVERLAID WITH VINYL GRAPHICS. TOP SECTION STENCIL CUT AND BACKED UP
DOUBLE SIDED FABRICATED MILD STEEL TOTEM SIGN CLAD WITH FOLDED ALUMINIUM
SIGN C

ELEVATION 01 - Eastern Avenue
EAST

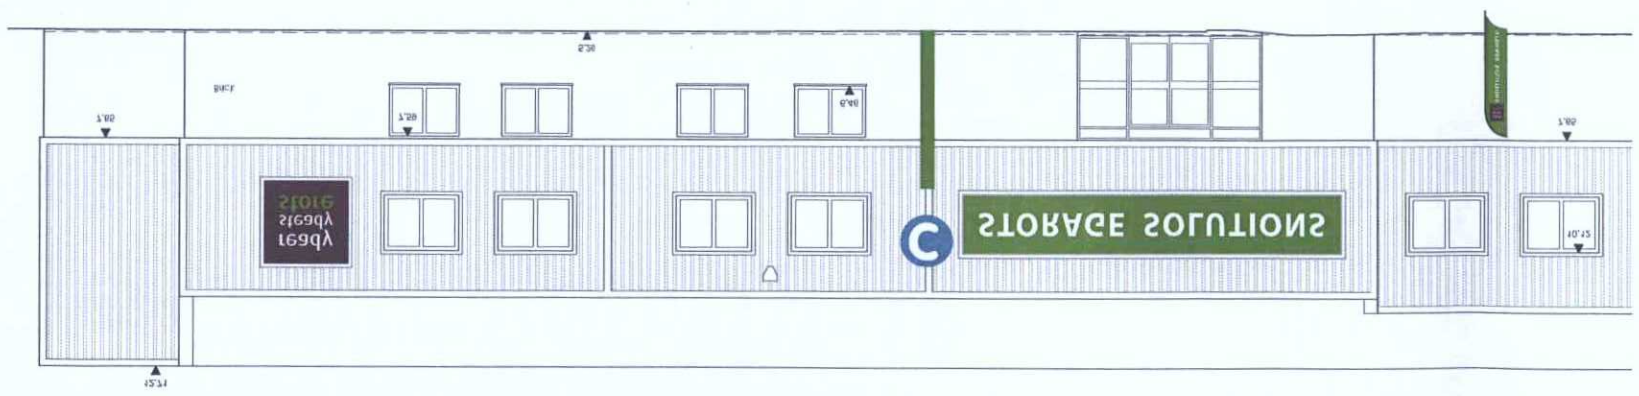

PROPOSED SIGNS



EXISTING

READY STEADY STORE SHOREHAM

SCALE 1:50



