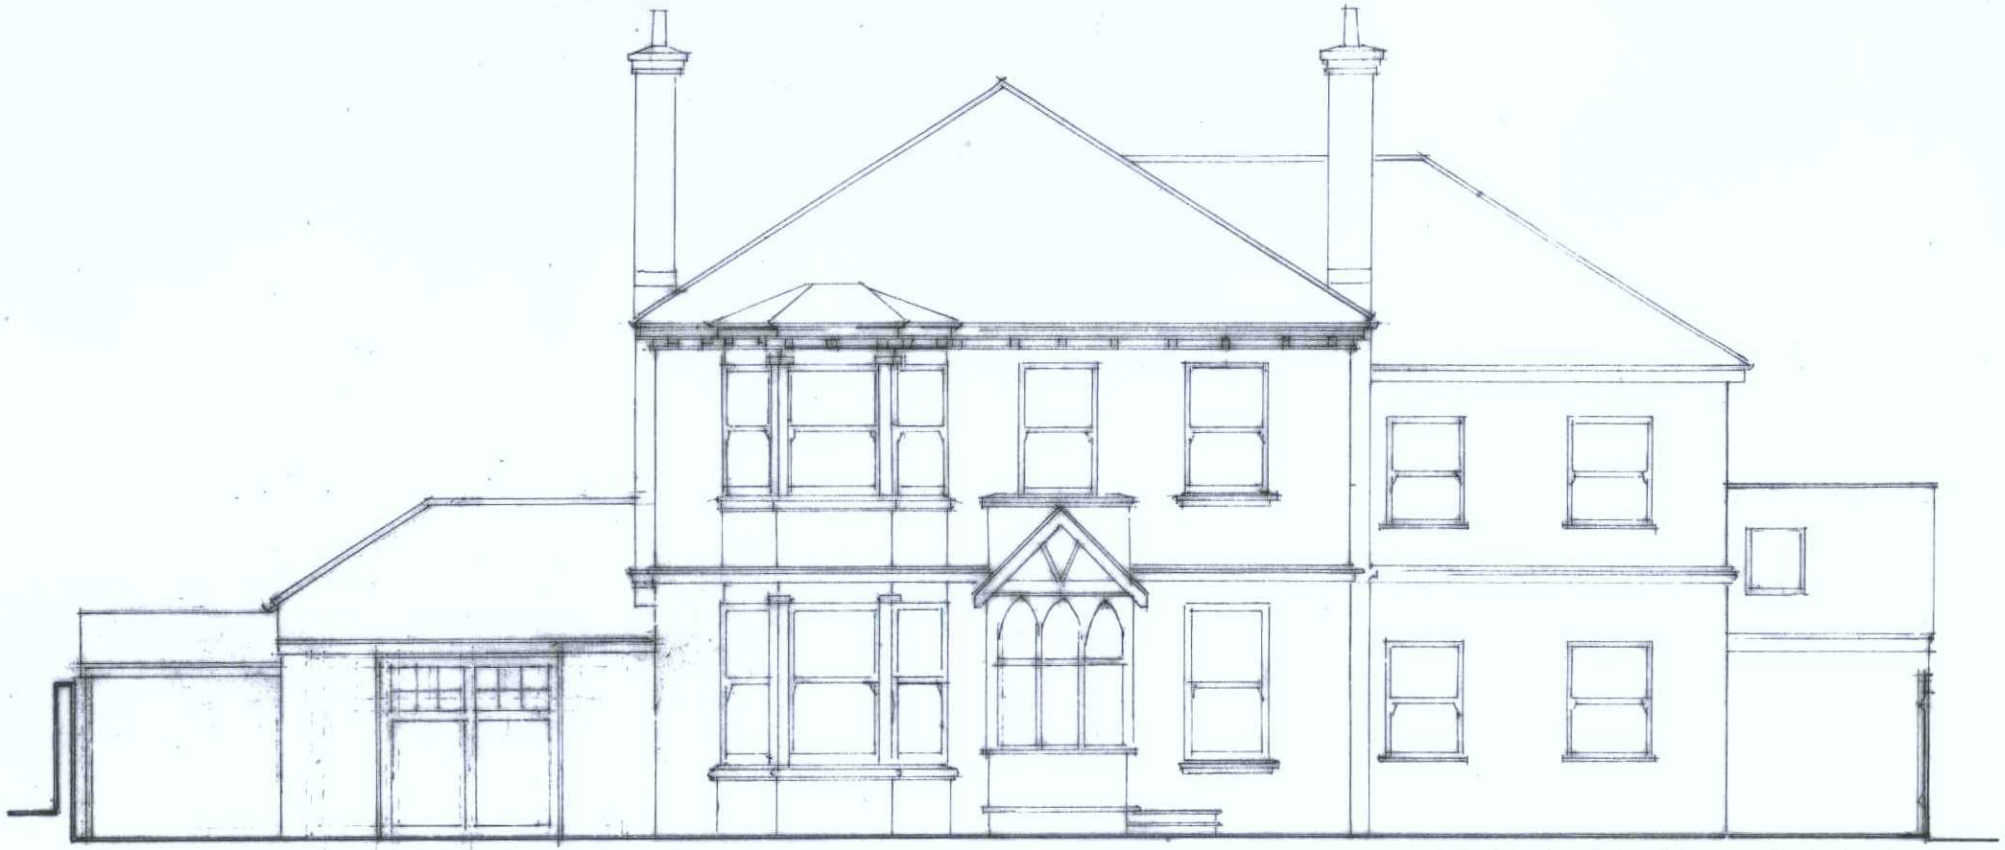

FRONT ELEVATION AS PROPOSED

GEOFFREY LAWRANCE

CHARTERED ARCHITECT
DIP. ARCH. RIBA

32 PARKSIDE
SHOREHAM-BY-SEA
WEST SUSSEX, BN43 6HA

TELEPHONE 01273 462793

proposed garage & car port
[FRONT ELEVATION_AS PROPOSED]

49 southwick st southwick

scale : 1:100
date : dec.2017
drawn : g.l.

EXG GARAGE DOORS WITHIN TO BRIDGE PROPOSED
revision B 17_08_2018

GARAGE & CAR PORT DOORS REARRANGED TO COMPLY WITH PLANNING AUTHORITY RESTRICTED
revision A. 20/08/2018

ADUR & WORTHING PLANNING SERVICES	
PLAN	AWDM/ 1269/18
DATE VALID	22 AUG 2018

0 2.5 5 7.5 metres
Scale 1:100