South elevation

Existing

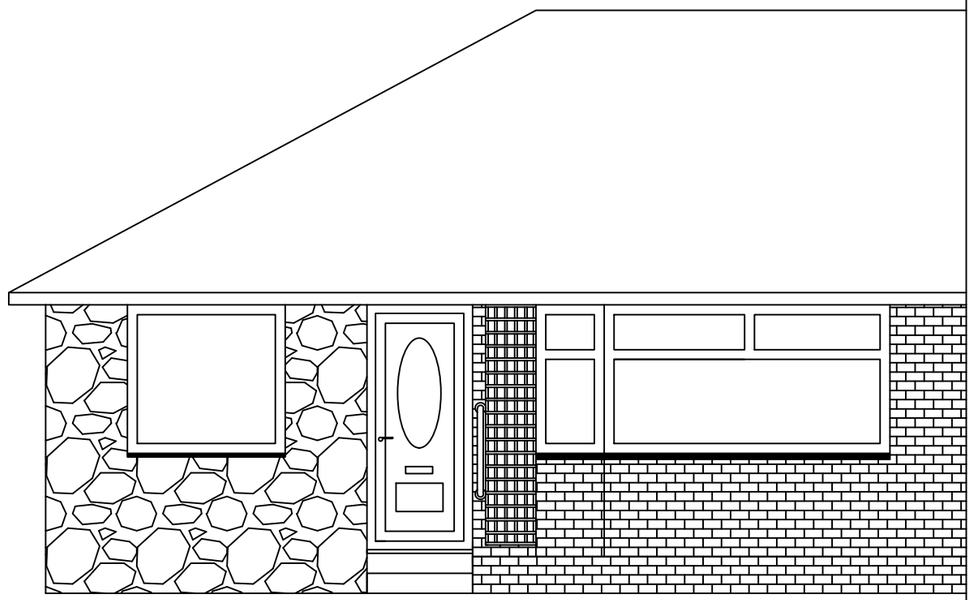

Proposed

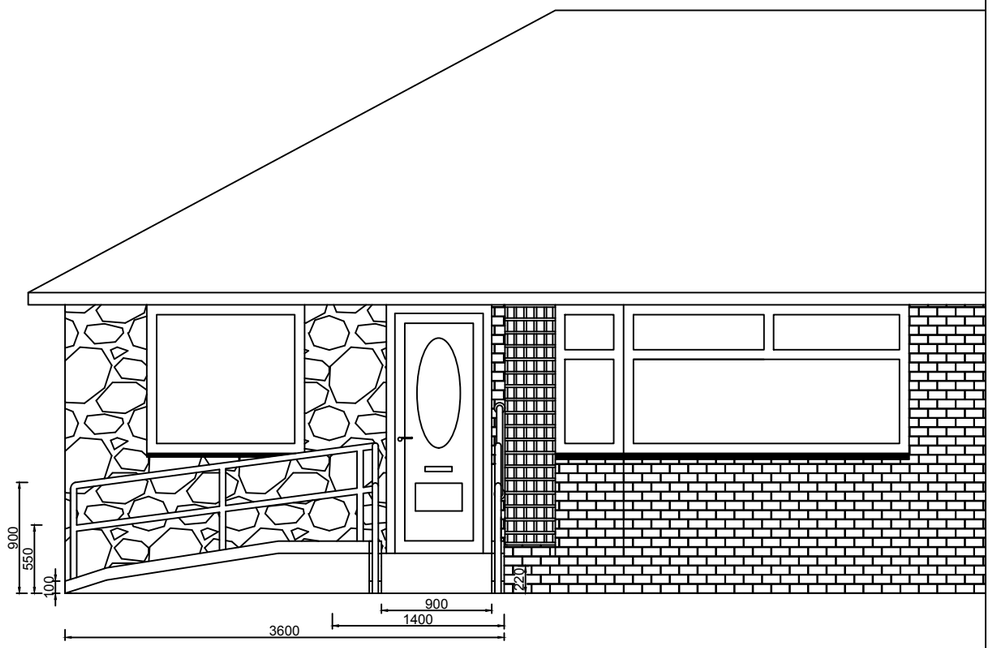

Final measurments would be confirmed on site

Mr Crawford Medley
117 Crown Road
Shoreham-by-Sea
BN43 6GD

Access works

Scale: 1:50
Date: AUG 2018
Drawn: Zeki Kurekci

117/CRO

/03

ADUR & WORTHING HOME IMPROVEMENT ASSISTANCE
ADUR & WORTHING COUNCILS
PORTLAND HOUSE
RICHMOND ROAD
WORTHING
BN11 1HS

0 50 100