		R
	EXTERNAL/INTERNAL RENDERING	+18
	102mm BRICK (K = 1.84)	+12
	50mm CAVITY	+18
	125mm THERMALITE 'TURBO' BLOCK K = 1.11	1·04
	12.5 PLASTERBOARD on DABS (R = 1/4 BRITISH GYPSUM)	+14
	TOTAL R =	1·66


$U = \frac{1}{1.66} = .60$ W/m²°C


FIRST FLOOR EXTERNAL WALLS ONLY

		R
	EXTERNAL/INTERNAL SURFACES	+18
	102mm BRICK (K = 1.84)	+12
	50mm CAVITY	+18
	100mm TOPAZ AERO BLOCK (K = 1.43)	+19
	50mm BRITISH GYPSUM GYPROC LIGHTWEIGHT LOADBEARING PLASTERBOARD & FINISH	+79
	TOTAL R =	1·66


$U = \frac{1}{1.66} = .70$ W/m²°C


GROUND FLOOR EXTERNAL WALLS ONLY

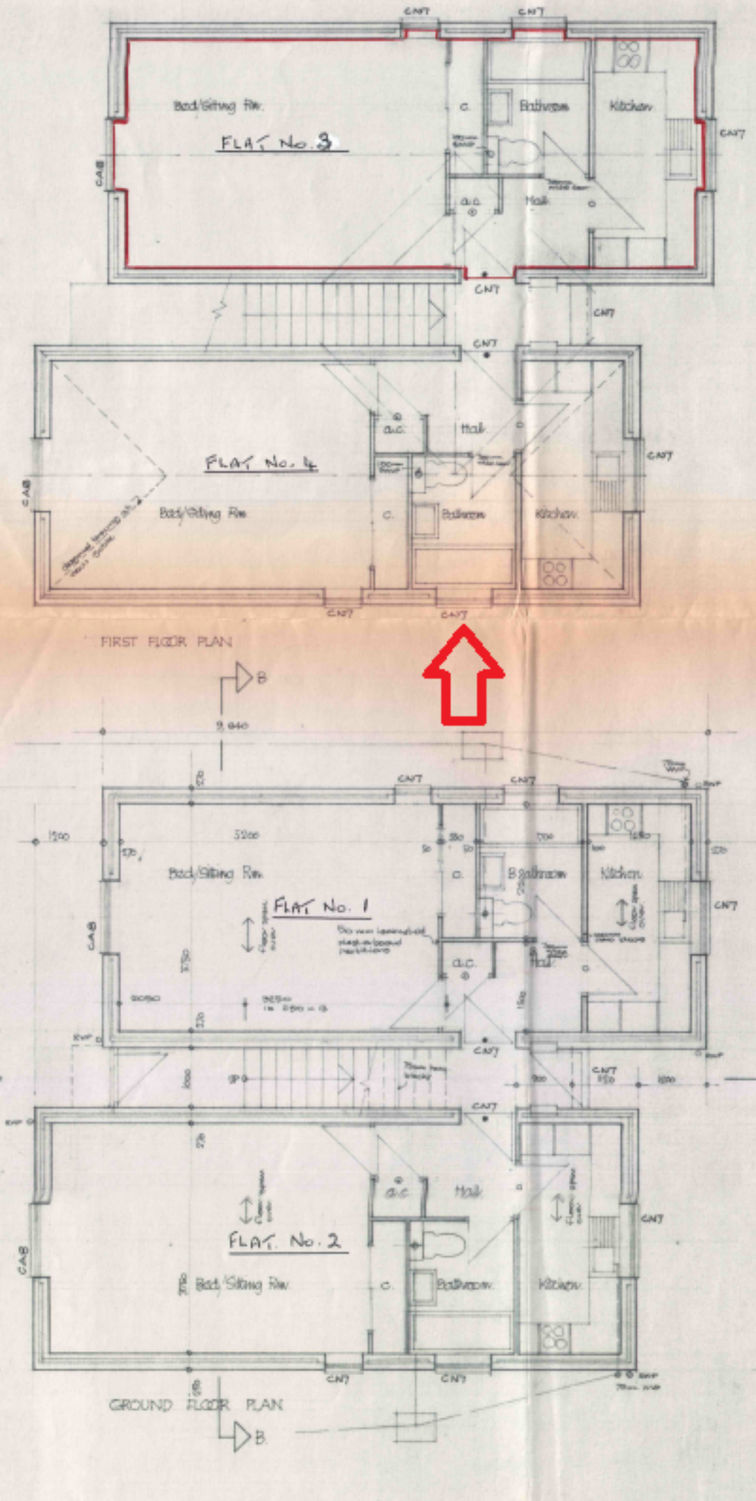

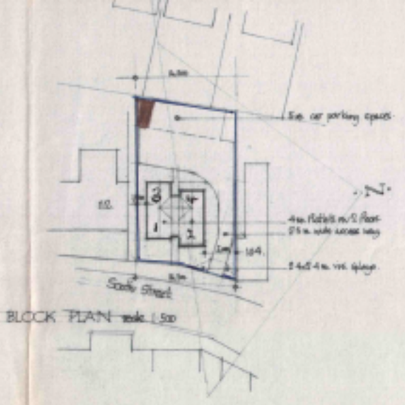



BLOCK PLAN scale 1:500

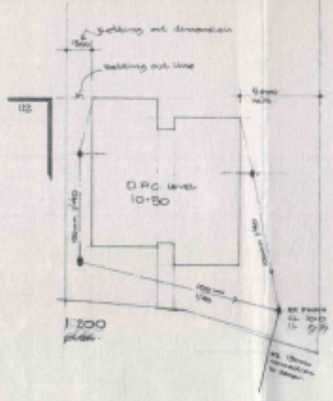

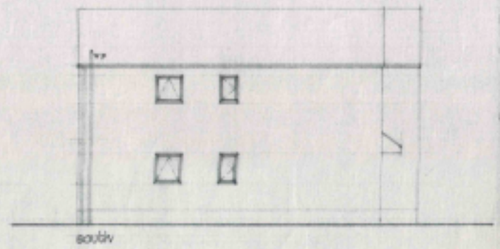


SOUTH

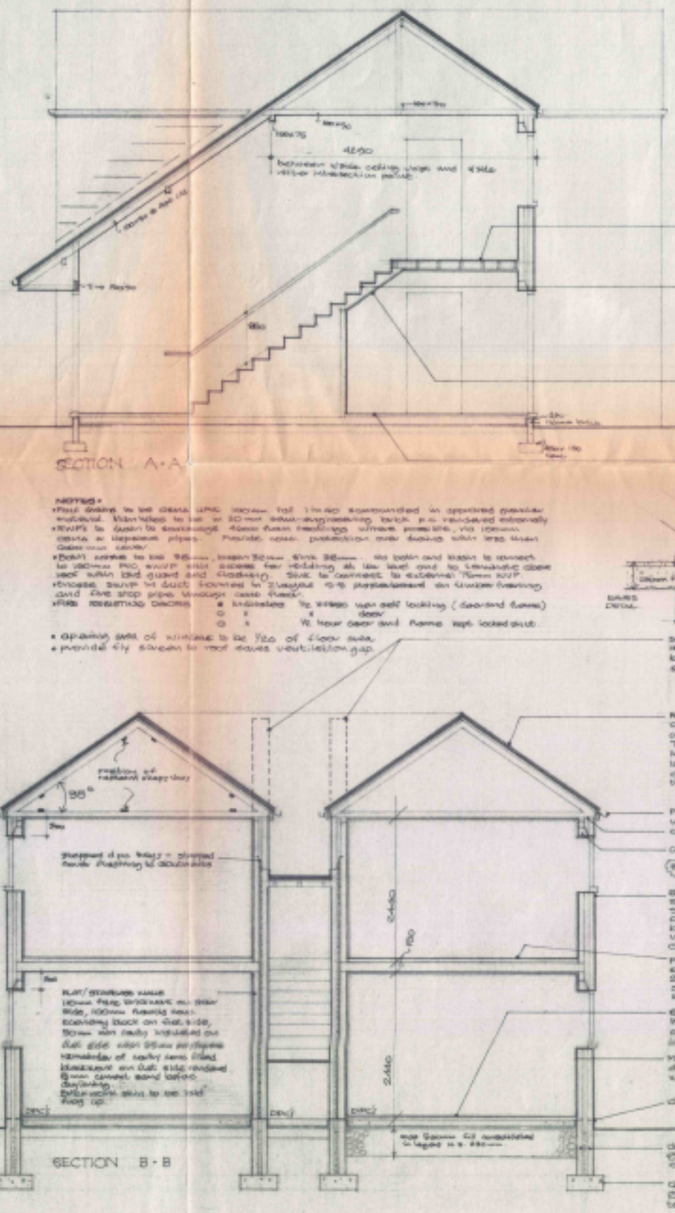


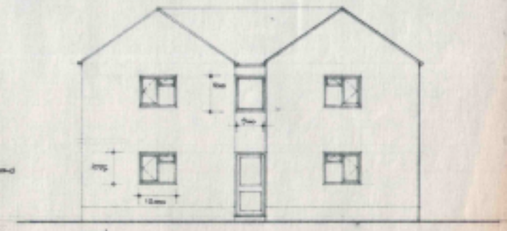

WEST

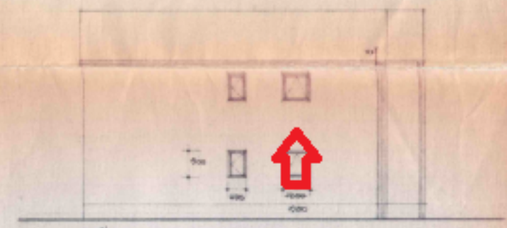

NORTH

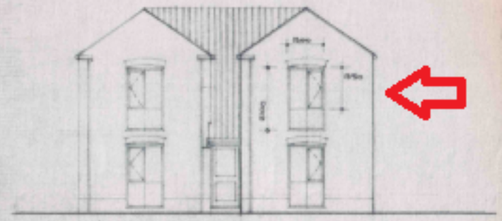

EAST

Schedule of external finishes:
Walls - L.B.C. Bricks 'Cheriton Red Multi.'
Roofs - Redland L.B.C. 'Grizzled'
Mortar - Marley Mendip 'Smooth Brown'.

EAST ELEVATIONS

C 12.84 AMENDED KITCHEN LAYOUT
B 6.85 Building Regs
A 11.83 PLANNING APPLICATION

no.	date	revisions

REDEVELOPMENT of 106-110 SOUTH STREET, LANCING

SKETCH SCHEME

date	Nov. '83
scale	1:50 - 1:100 - 1:500
drg.no.	CT/SK/1/84 Rev. C

ARCHITECT • G.M. CROCKETT BSc
30 WEST STREET
SHOREHAM by SEA
SUSSEX BN4 5WG
TEL. NO. (0273) 62121

this official copy is incomplete without the preceding notes page.