NOT FOR CONSTRUCTION

ALL DIMENSIONS TO BE VERIFIED ON SITE

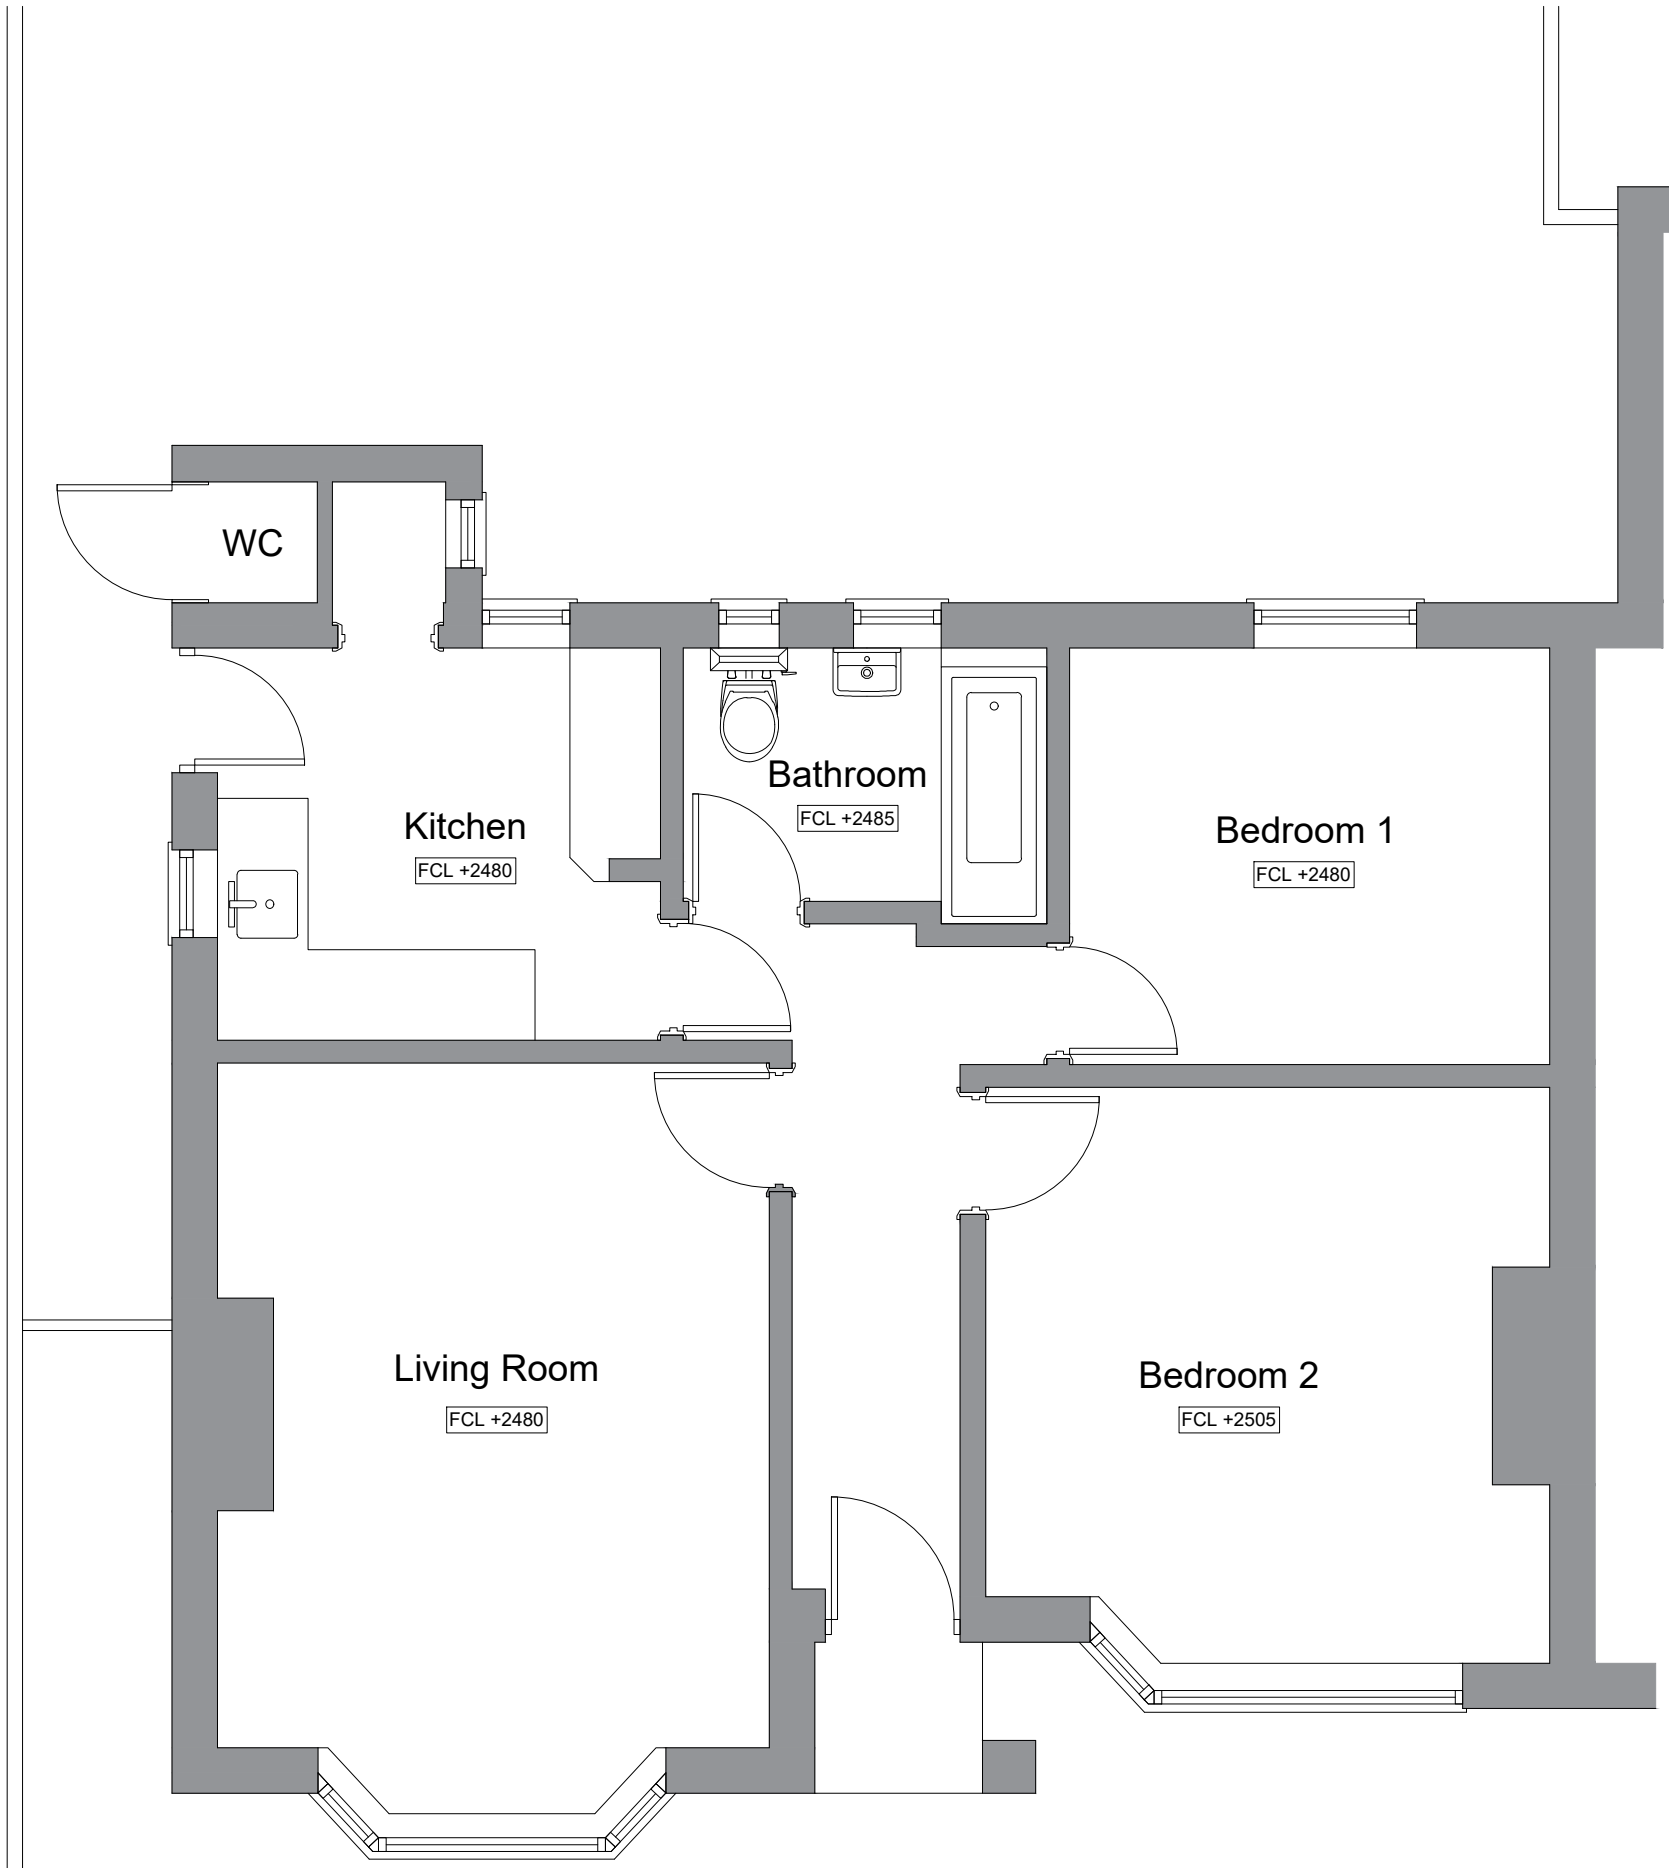

Existing Ground Floor Plan

Scale 1:50

N

Scale in millimetres

0 200 400 600 800 1000 1500 2000 3000 4000

Legend

Existing walls

rev. date

CLIENT: Katrina Lawson

JOB 2501 - 58 The Plantation, Worthing BN13 2AE

DWG. TITLE Existing Ground Floor Plan

DATE	DRAWN BY	SCALE
05.01.25	GT	1:50@A3

DWG. NO

001

c change

architecture + interiors

128 edward street

brighton bn2 0jl

t / f 01273 628238

e info@cchangearchitects.com

w www.cchangearchitects.com