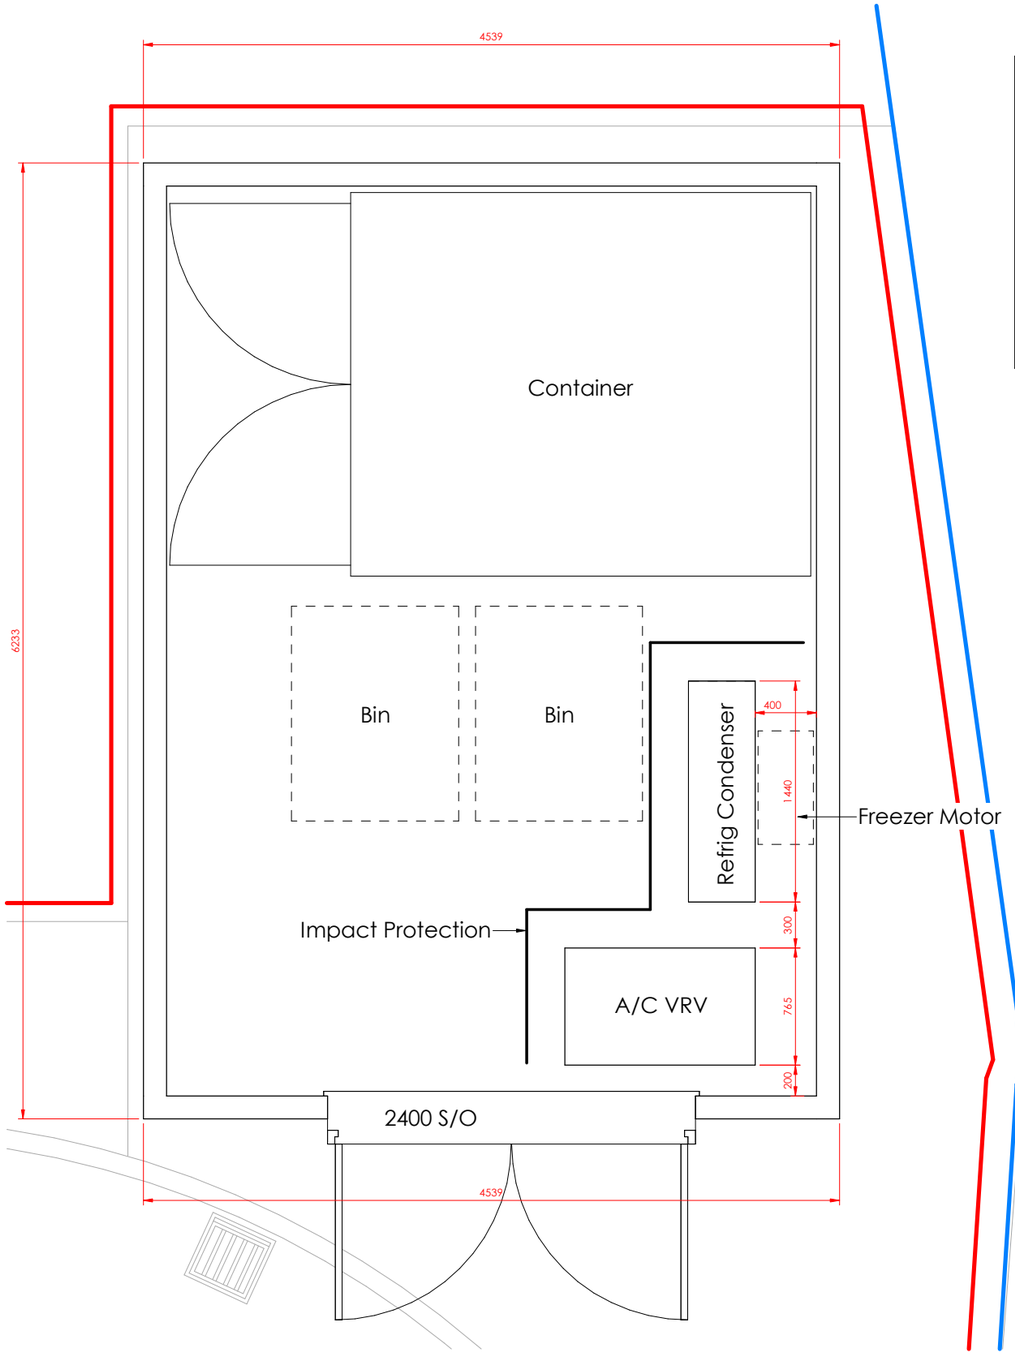

2 Plant Compound
1 : 20

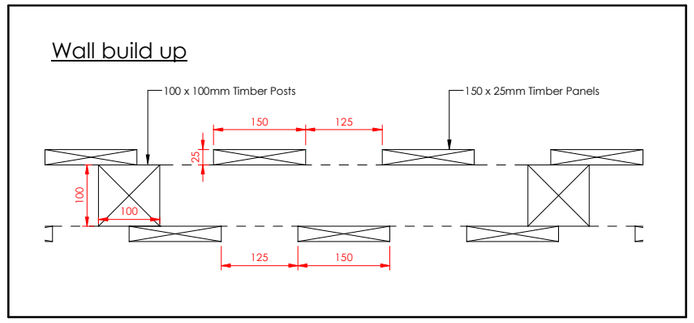

3 Compound Site Wall
1 : 5

1 Proposed Site Layout
1 : 250

Planning

PROJECT
Brooklands Services Station
A259, 311 Brighton Road
Worthing
BN11 2HP

TITLE
Bin and Plant Compound

CLIENT
MFG

JENNINGS DESIGN
8 Feast Field, Horsforth, Leeds, West Yorkshire, LS18 4TJ
www.jennings-design.com 01274 395422 office@jennings-design.com

Drawn:	Check:	Scale:	Date:
EH	NJJ	As indicated @ A1	Jan '25

Plan Number:
240479- PL01

SCALE 1:5 SCALE 1:20