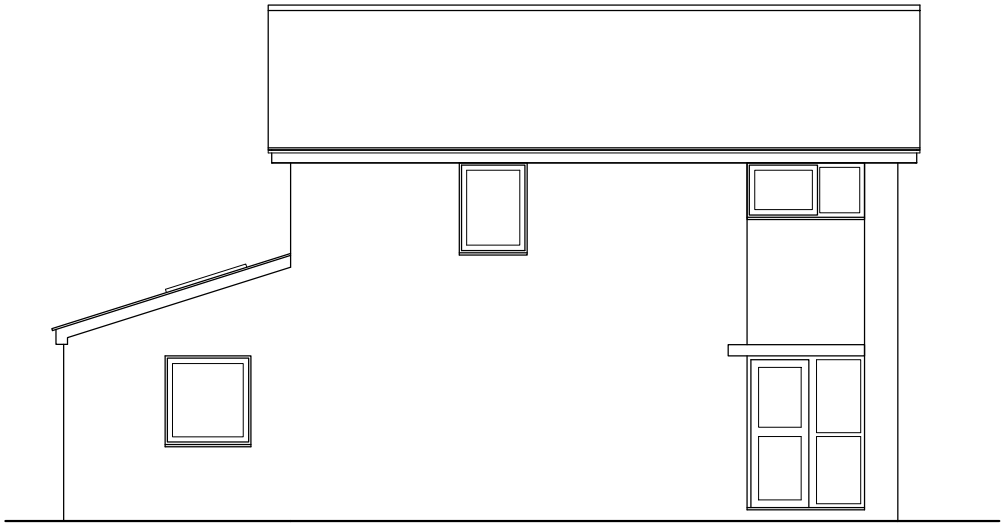

South elevation

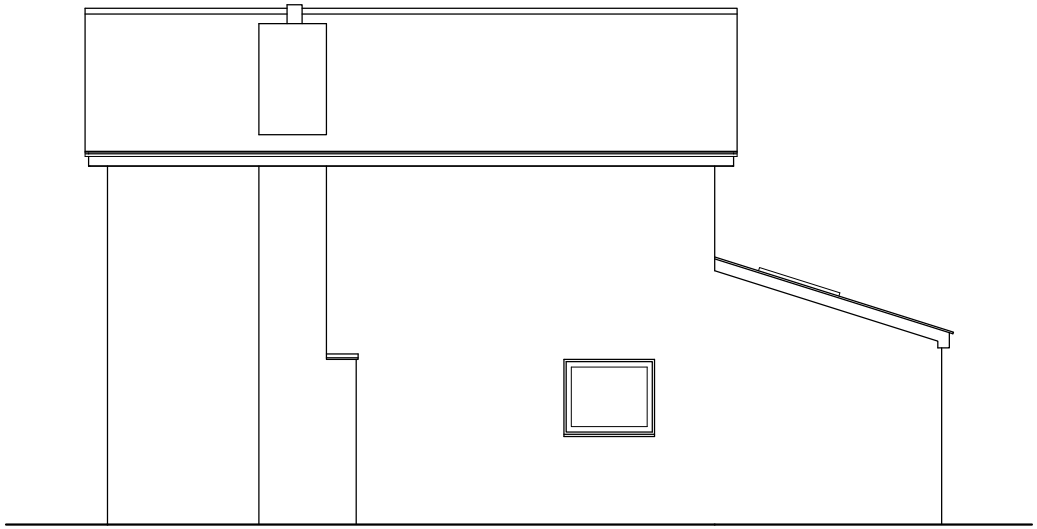

North elevation



West elevation

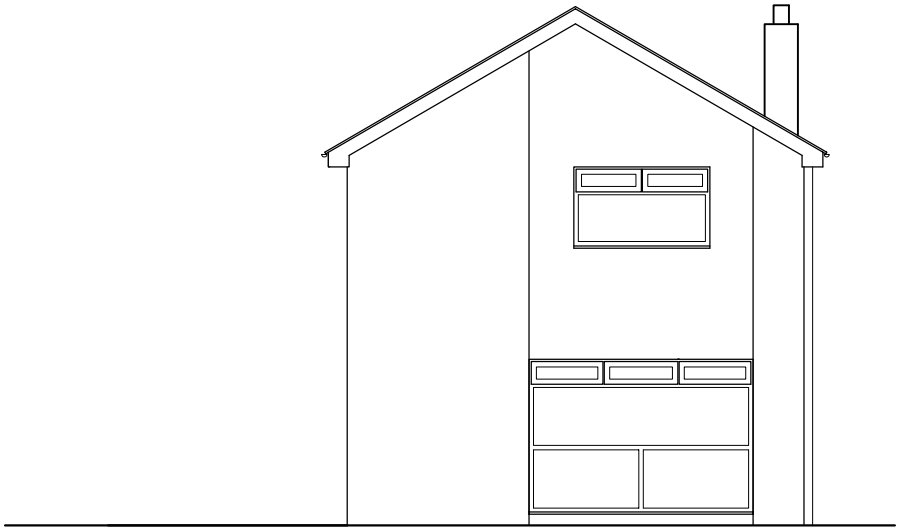

East elevation

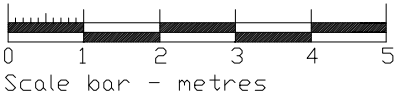

Client:

Gemma McCluskey
42 Boxgrove
Goring-by-Sea

Proposed Work:

Porch to side elevation

Drawing Title:

existing elevations

Drg No: BOXGROVE 23

Rev:

Scale: 1:100 @ A4

Drawn: 04.11.23