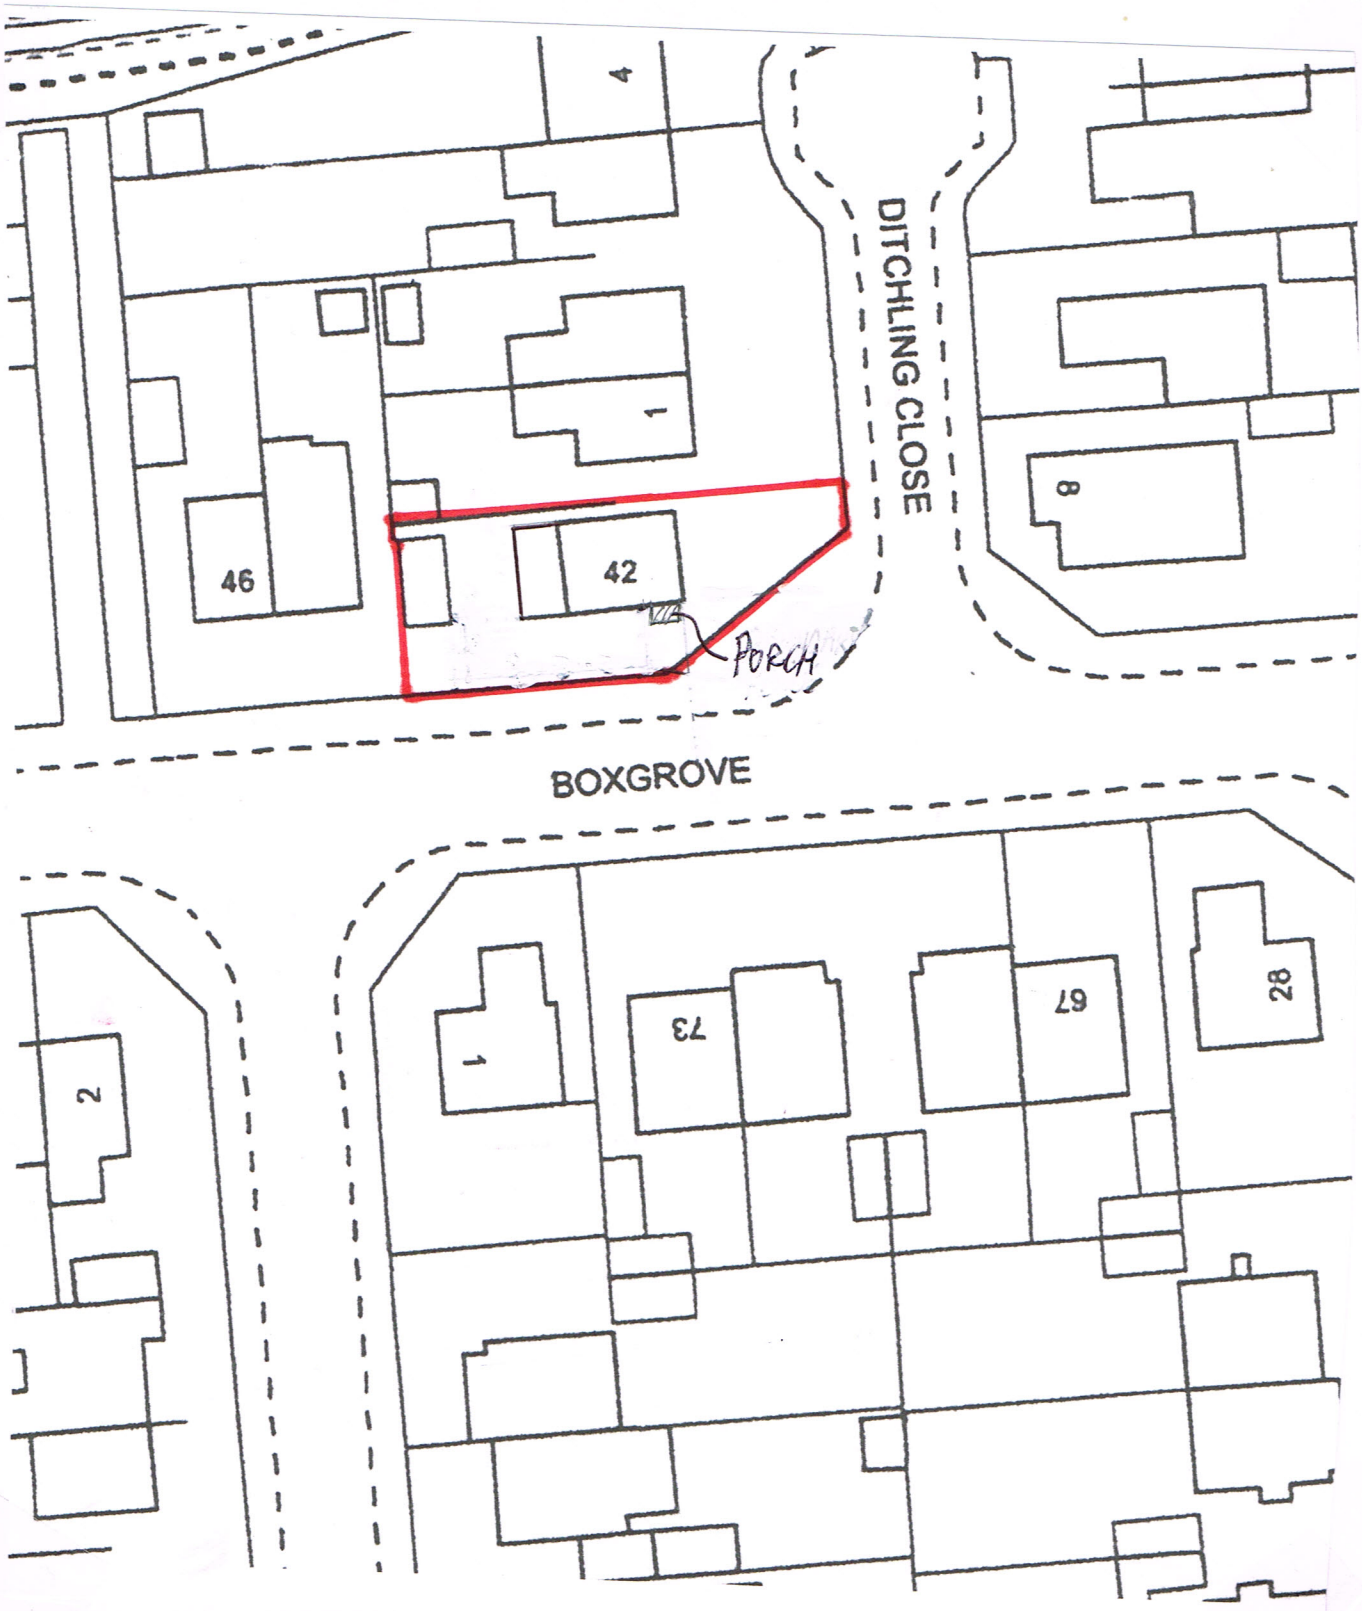

N

0 5 10 15

1:500 Scale bar - metres

Client:

Gemma McCluskey

42 Boxgrove

Goring-by-Sea

Proposed Work:

Porch

Drawing Title:

Block plan

Drg No: BOXGROVE 26

Rev:

Scale: 1:500 @ A4

Drawn: 30.10.23