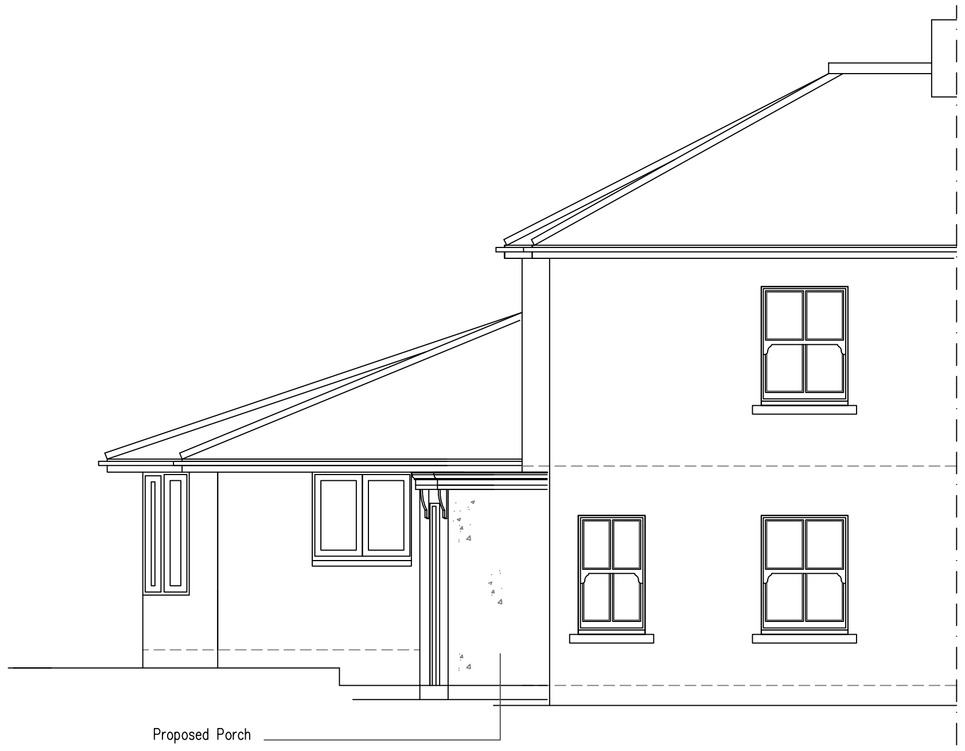
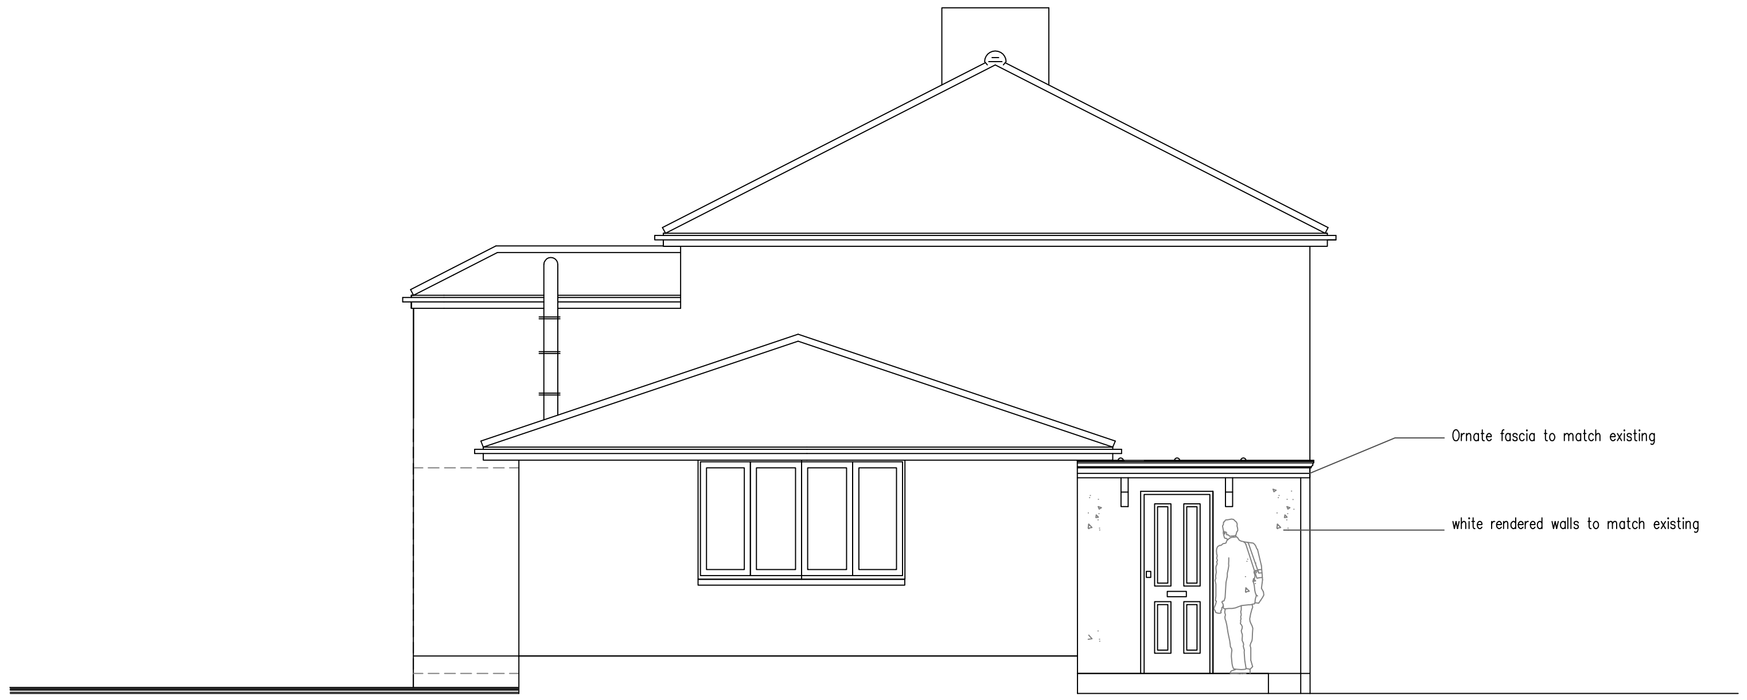



## West facing (front) Street Elevation 1:50



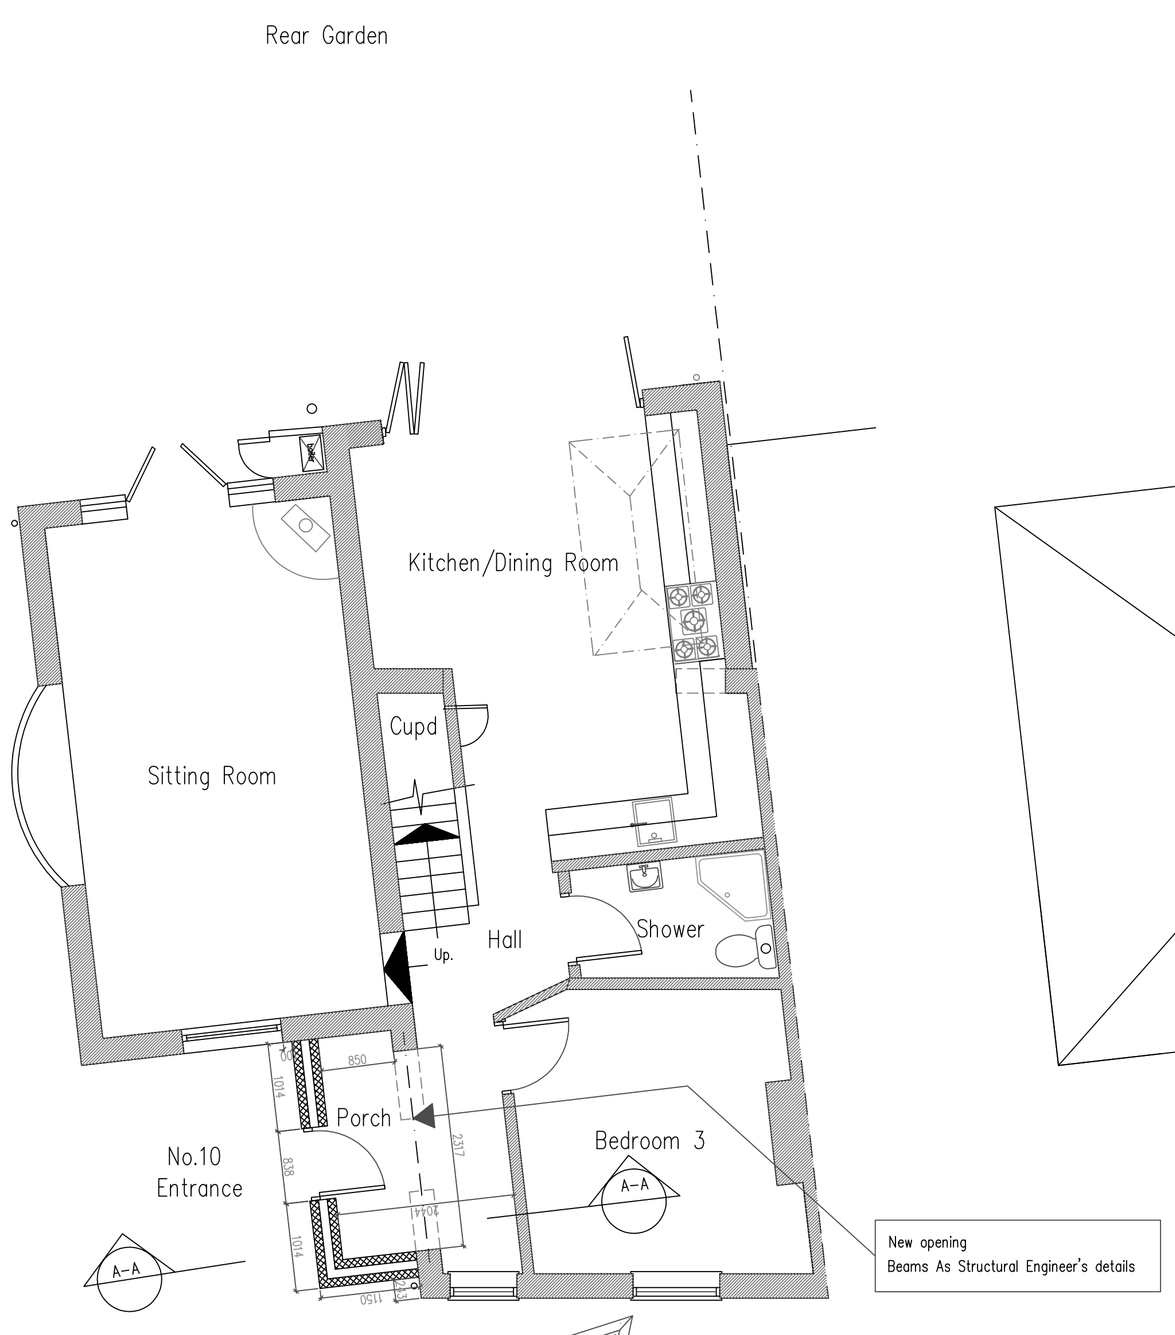

## North facing (side) Elevation 1:50

### Services Key

- Denotes pull cord
- Denotes light switch (2 way)
- Denotes light switch (timer)
- Denotes telephone
- Denotes television aerial points
- Denotes double socket
- Denotes double socket (floor level)
- Denotes cooker point
- Denotes spur
- Denotes external water tap
- radiator – Denotes radiator
- Denotes PIR detector
- Denotes extractor fan
- SD – Denotes smoke detector
- HD – Denotes heat detector
- meter – Denotes meter
- Denotes wall light
- Denotes ceiling rose
- Denotes spotlight
- Denotes fluorescent tube

Structural Engineer to confirm all beam layouts and sizes


DO NOT SCALE FROM THIS DRAWING EXCEPT FOR PLANNING AS PHOTOCOPIES WILL BE SUBJECT TO DISTORTION
DRAWINGS TO BE READ IN CONJUCTION WITH ALL OTHER ARCHITECT'S & STRUCTURAL ENGINEER'S CONTRACT DRAWINGS & SPECIFICATIONS.
ANY DISCREPANCIES MUST BE BROUGHT TO THE ATTENTION OF THE ARCHITECT IMMEDIATELY.
THE CONTRACTOR MUST VERIFY ALL DIMENSIONS BY SITE MEASUREMENT BEFORE ORDERING MATERIALS OR MANUFACTURING COMPONENTS.
SUBSTITUTE MATERIALS & PRODUCTS TO THOSE NAMED WILL BE ACCEPTABLE IF PROVEN TO BE OF EQUAL OR HIGHER PERFORMANCE AND NOT IN CONFLICT WITH OTHER ELEMENTS.





## Ground Floor Plan

1:50 Scale Bar

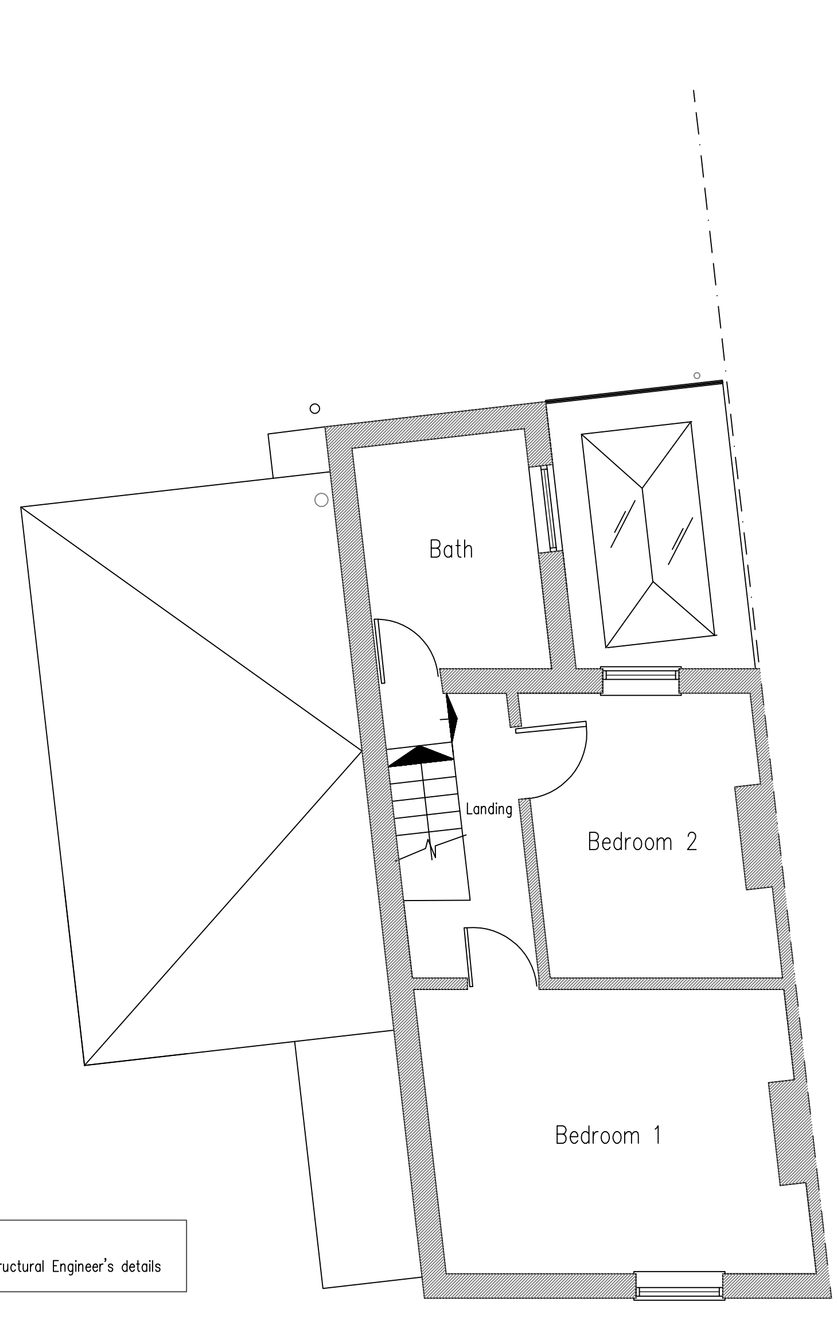2m 3m 4m 5m 6m 7m 8m 9m 10m




## First Floor Plan

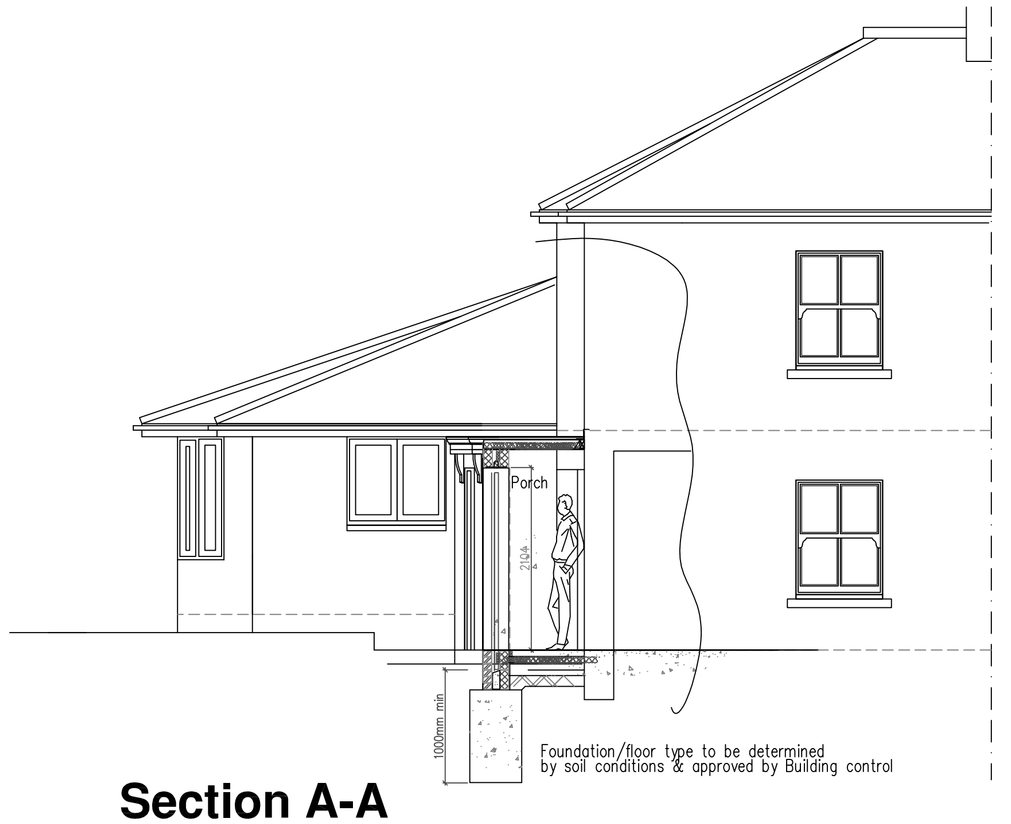


## Section A-A

1:50 Scale Bar

2m 3m 4m 5m 6m 7m 8m 9m 10m

Project:

Proposed
Porch
& Alterations At:
10 The Street
Shoreham By Sea
West Sussex
BN43 5NJ

Drawing title:

Plans & Elevations As Proposed

Client: Mark Jones

© Copyright of:

Architectural & Planning Services
7 Erringham Rd
Shoreham By Sea
West Sussex
BN43 5NQ

BJW

01273 441009
07856899101
e-mail: benw@bjwarchitectural.co.uk
website: bjwarchitectural.co.uk

| Scale: | Paper size |
|---|---|
| 1:50 | A1 |

| Date: | Drawn: |
|---|---|
| 19.4.2018 | BJW |

| Drg. No. | Rev'n |
|---|---|
| 02Porch | |

Note: All dimensions to be checked on site.