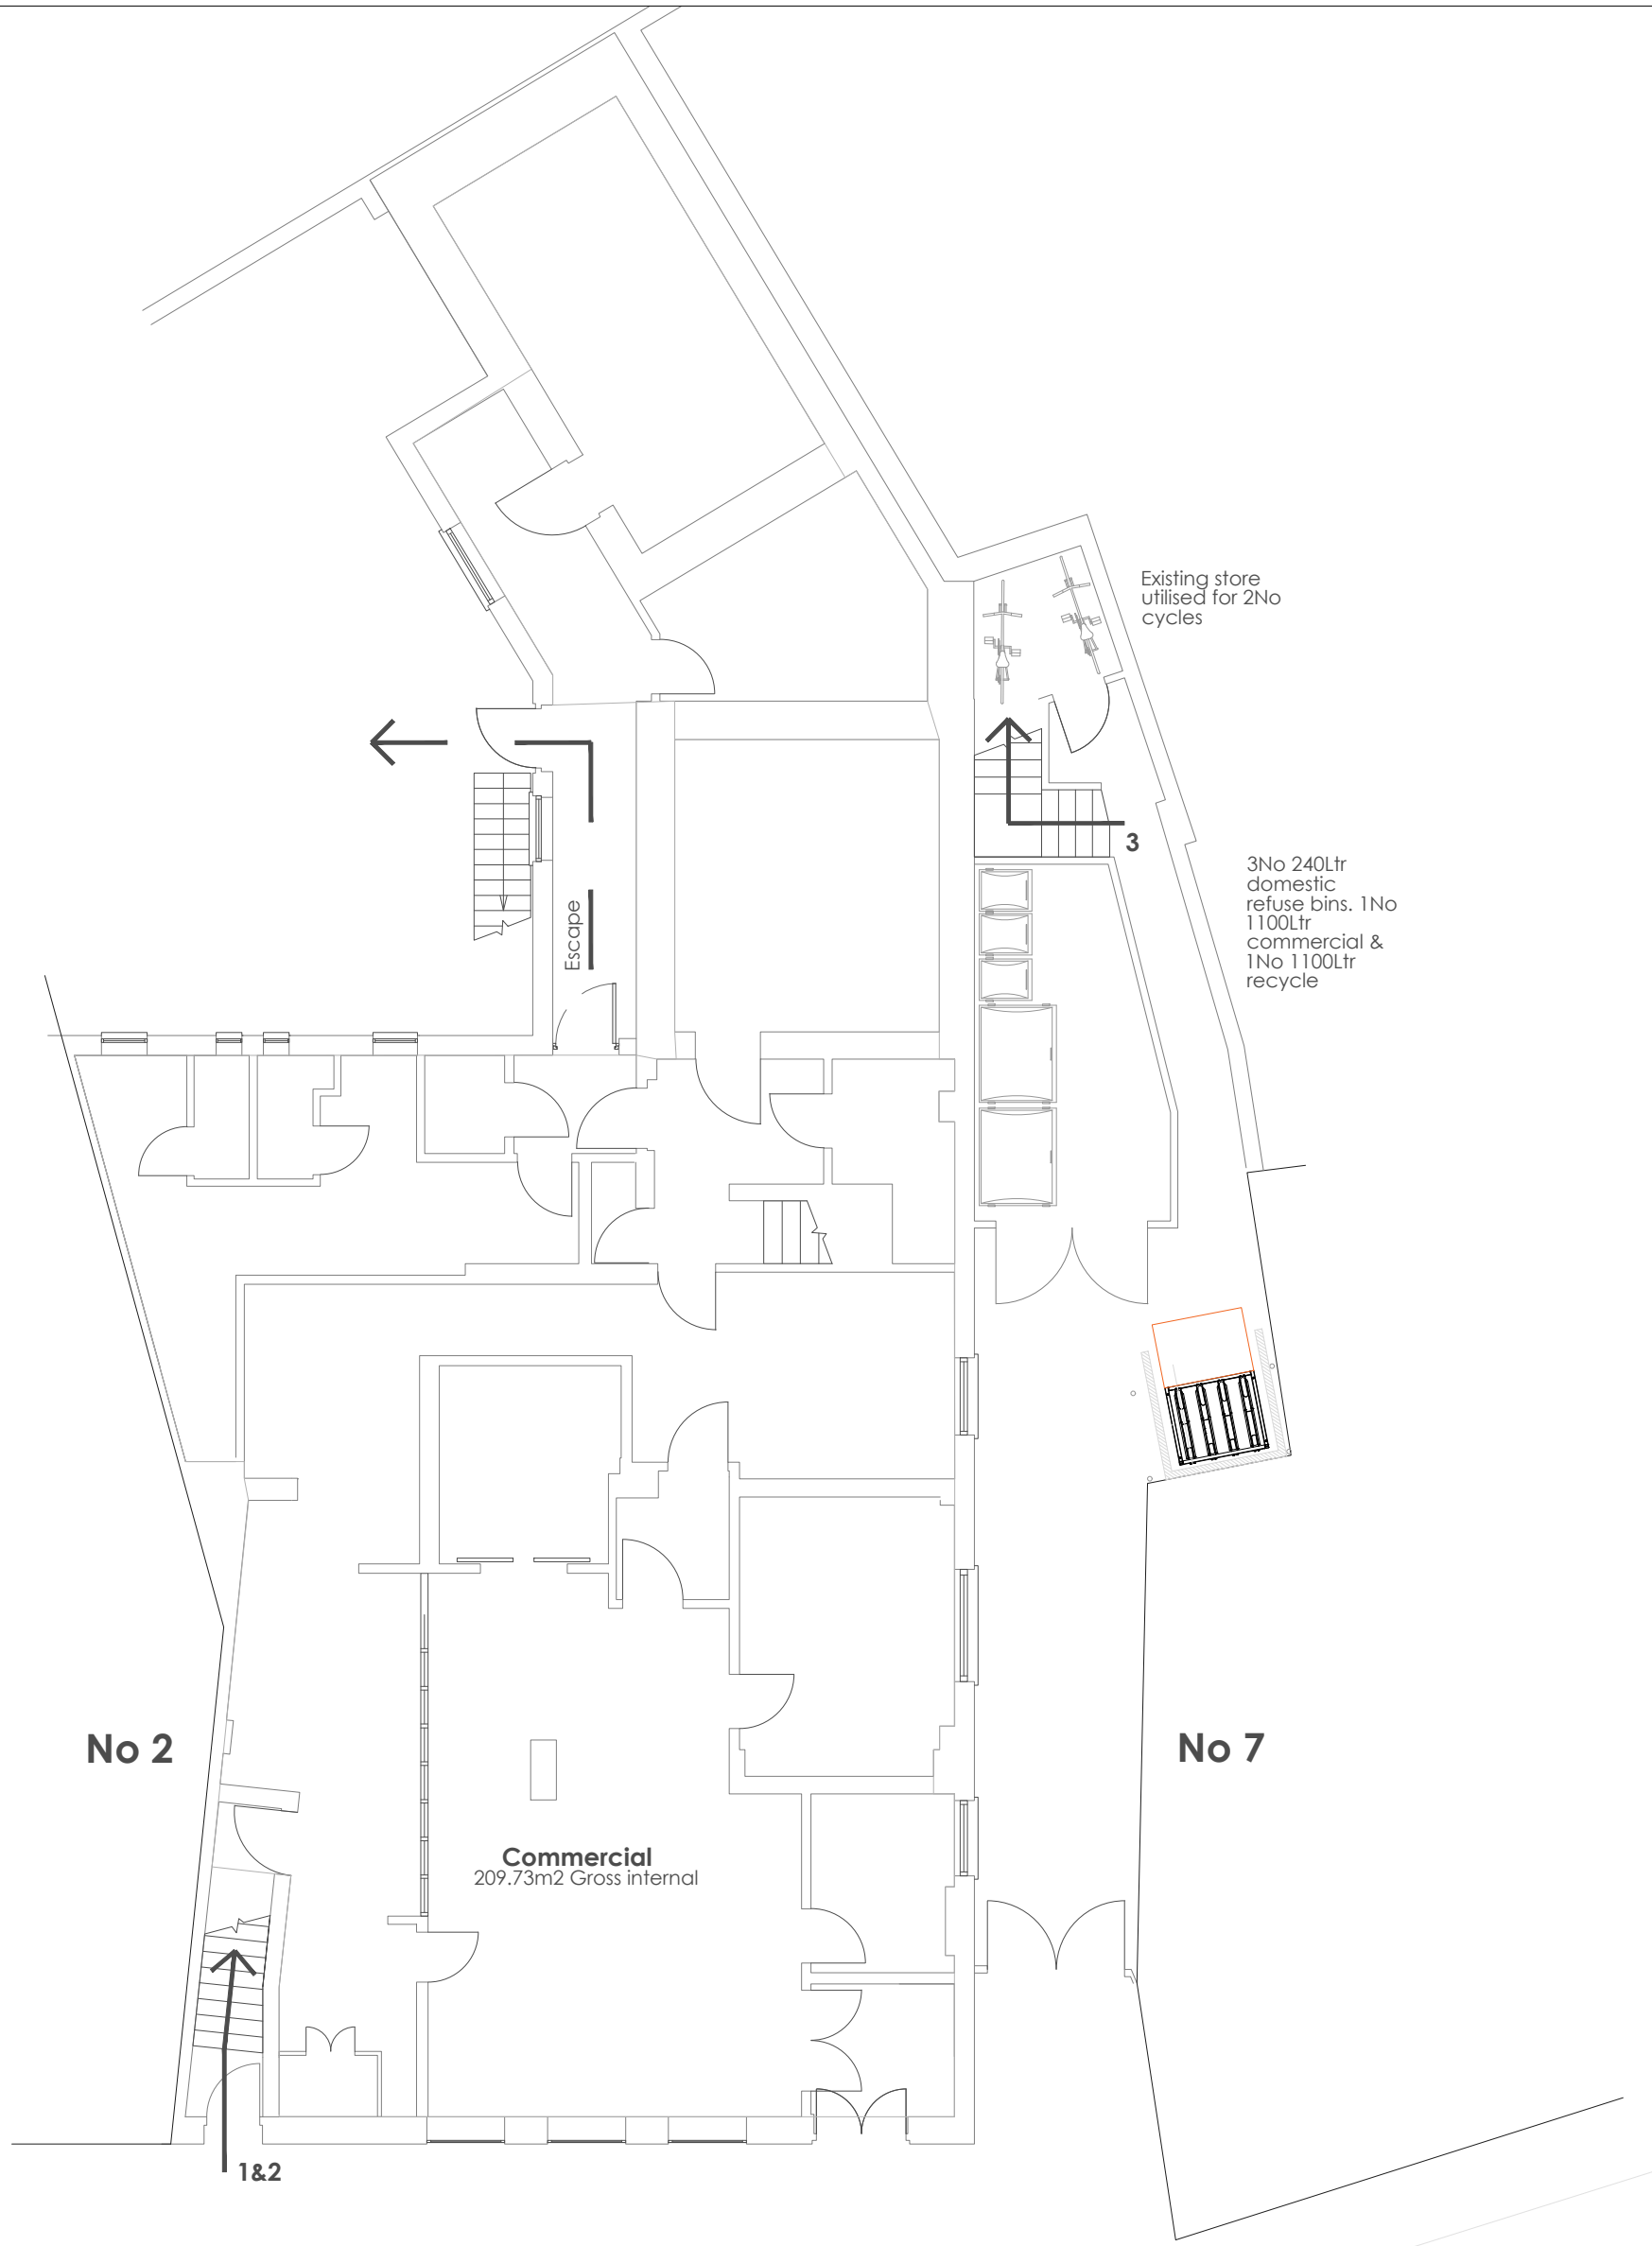


Property Address	Client		Scale
5 Broadwater Street East, Worthing BN14 9AA			1:100 @ A3
	Description	**Drawing No.**	
	Cycle Shelter	0001-5BSE	

ARM Design & Build Ltd

Suit 210, Kingfisher House,
Restmor Way, Wallington,
England, SM6 7AH
Telephone: 07816587548