

T.P. OFFICE COPY
BOROUGH OF WORTHING
DEPOSITED 1.6.09
TP. REF. No.
WBC 09/0407/FUL

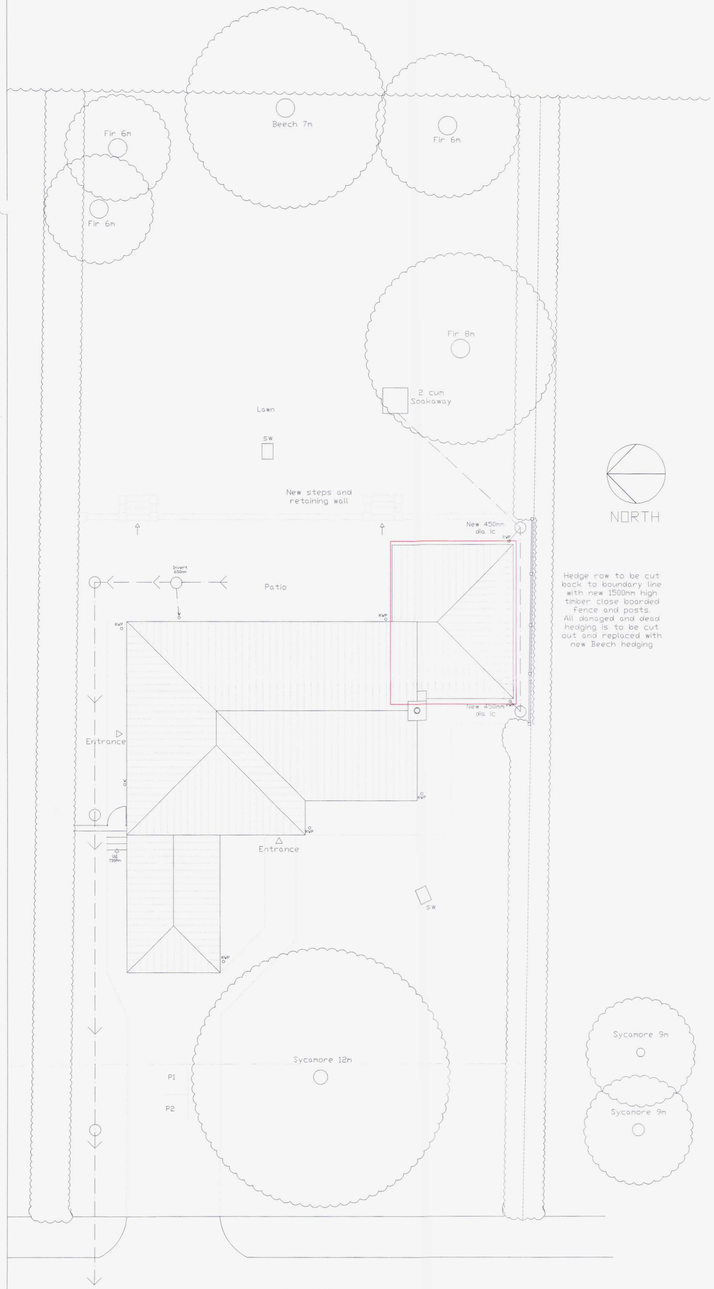


Block Plan 1:100


Scale 1:50 / 1:100 — 0, 1m, 2m, 3m, 4m, 5m / 2m, 4m, 6m, 8m, 10m

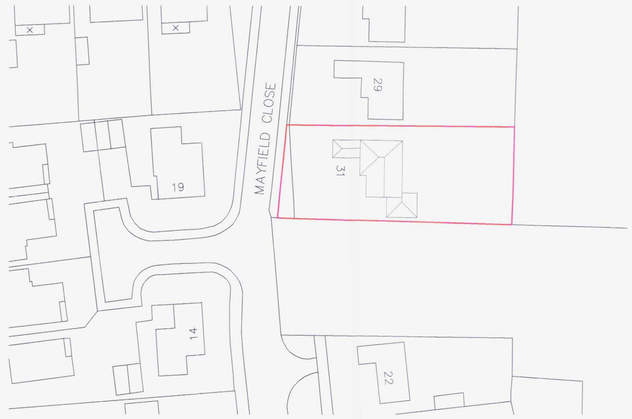

Block Plan 1:500

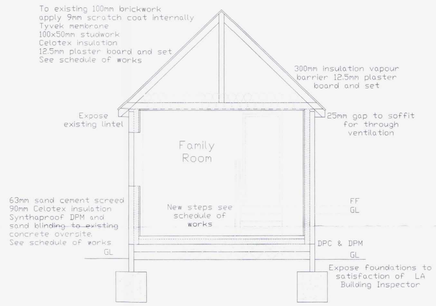

Cross Section AA
(Family Room)

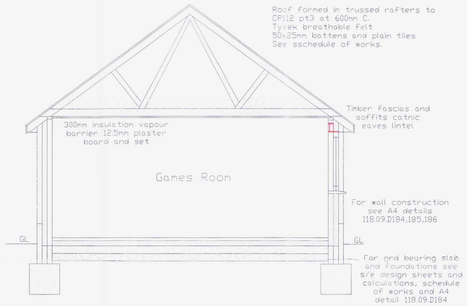

Cross Section BB

WORTHING BOROUGH COUNCIL
20 JUL 2009
CONSENT GRANTED
SUBJECT TO CONDITIONS

General
Catnic CUB50/100 or CU50/100 lintels to 250mm cavity walls
Catnic CUB90/100 or CU90/100 lintels to 300mm cavity walls
Catnic CXL290 lintels to 300mm cavity solid walls with heavy loading
Catnic CN48C or CN49C lintels to external 100mm walls
Catnic CN50C or CN51C lintels to external 215mm walls
Catnic CN50C lintels to internal 100mm walls
Catnic CN59C lintels to closed eaves
Catnic CN71A, CN71C, CN81B or CN81C lintels to 215mm walls with heavy loading
All Lintels to have 150mm end bearing and integral thermal insulation

Colin Jessey Associates
29 Parkfield Rd, Worthing, BN13 1EP, Tel. 01903 212019, www.colinjessey.co.uk

Client	Mr & Mrs K Reidy		Paper Size A1
Contract	Single Storey Extensions to Front & Side Elevations & Internal Alterations		
At	31 Mayfield Close, Findon, Worthing, BN14 0AG		
Title	Proposed Block Plans & Cross Section		
DWG. No.	118.09.05	Scale: 1:50, 1:100 & 1:500 Date: 2/02/09	Drawn By: S.D
Rev.	A B C		
Details.	Building Regs		Date: 16/2/09
Details.	Building Regs		Date: 3/3/09
Details.	Planning		Date: 24/4/09