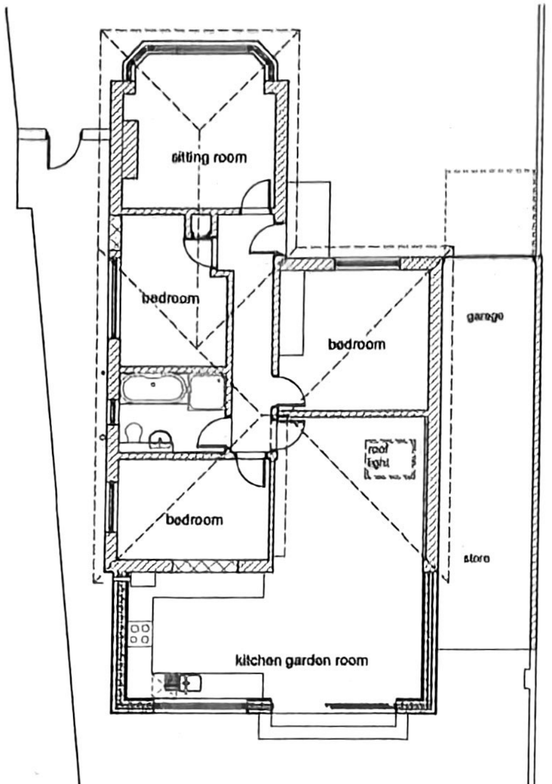

Proposed Ground Floor Plan

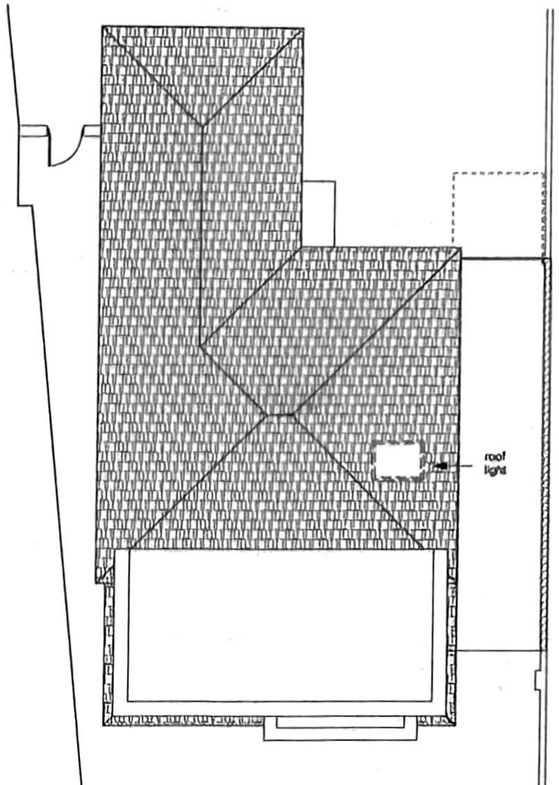

Proposed Roof Plan

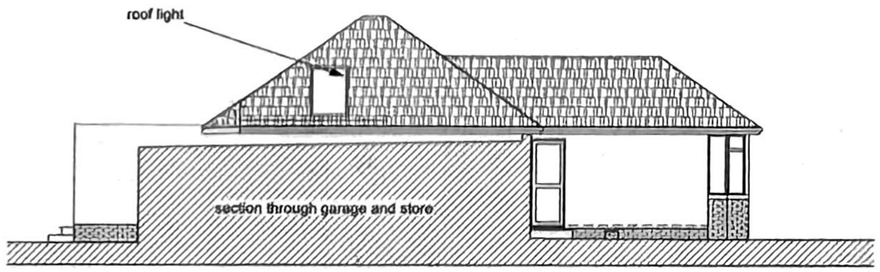

Proposed East Elevation

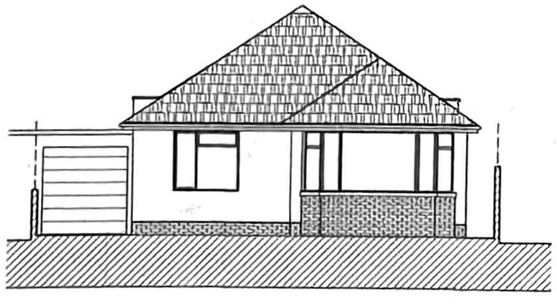

Proposed North Elevation

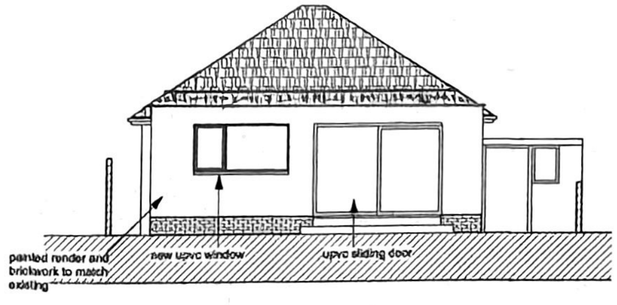

Proposed South Elevation



Proposed West Elevation

© DAVID CHETWIN ARCHITECTS

Dwg Size
A2

This drawing is to be read in conjunction with all relevant project documentation.
This drawing is subject to the approval of the appropriate Statutory Authorities.
The Contractor is to verify all dimensions & conditions on site and report any discrepencies to the Architect before proceeding.
david chetwin ltd co no 09576080 reg address the old bank 257 new church road hove east sussex bn3 4el

0 1 2 3 4 5 6 7 8 9 10 M

DAVID CHETWIN ARCHITECTS
22 Glebe Close T 07905644246
Hove BN42 4TF E dc@davidchetwin.co.uk

Project: 2 Manor Hall Rd
Scale: 1:100
Dwg No
Title: Proposed Plan and Elevations
Date: Aug 2025
712(PL)1c