*thinkingspace ltd
Falletti House
12 Falcon Close, Shoreham by Sea
Site plans: 1105\SK01
24th October 2011



1 existing - location plan
1:1250

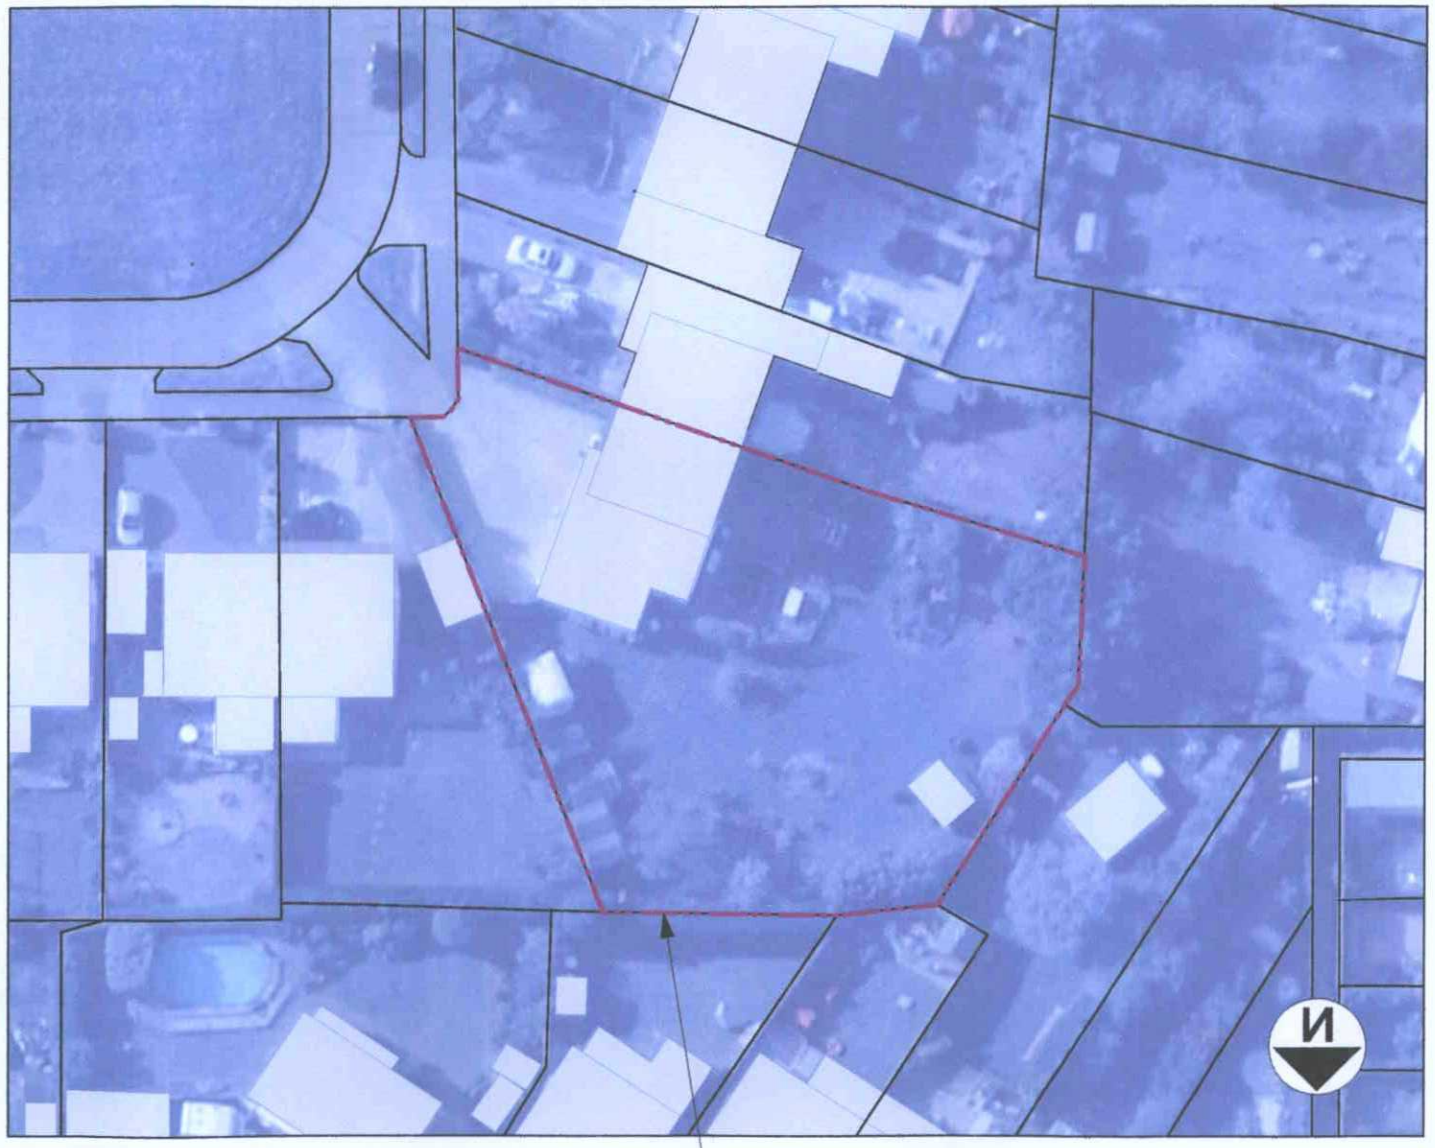

2 existing - location plan
1:500

No 12 Falcon Close, Shoreham by Sea, Sussex, BN43 5HN
Site area : 1,072 sqm

RECEIVED
20 DEC 2011
PLAN
ADUR DISTRICT COUNCIL
PLANNING DIVISION