
COOPER JOINERY

PROPOSED SECTIONAL SIZES

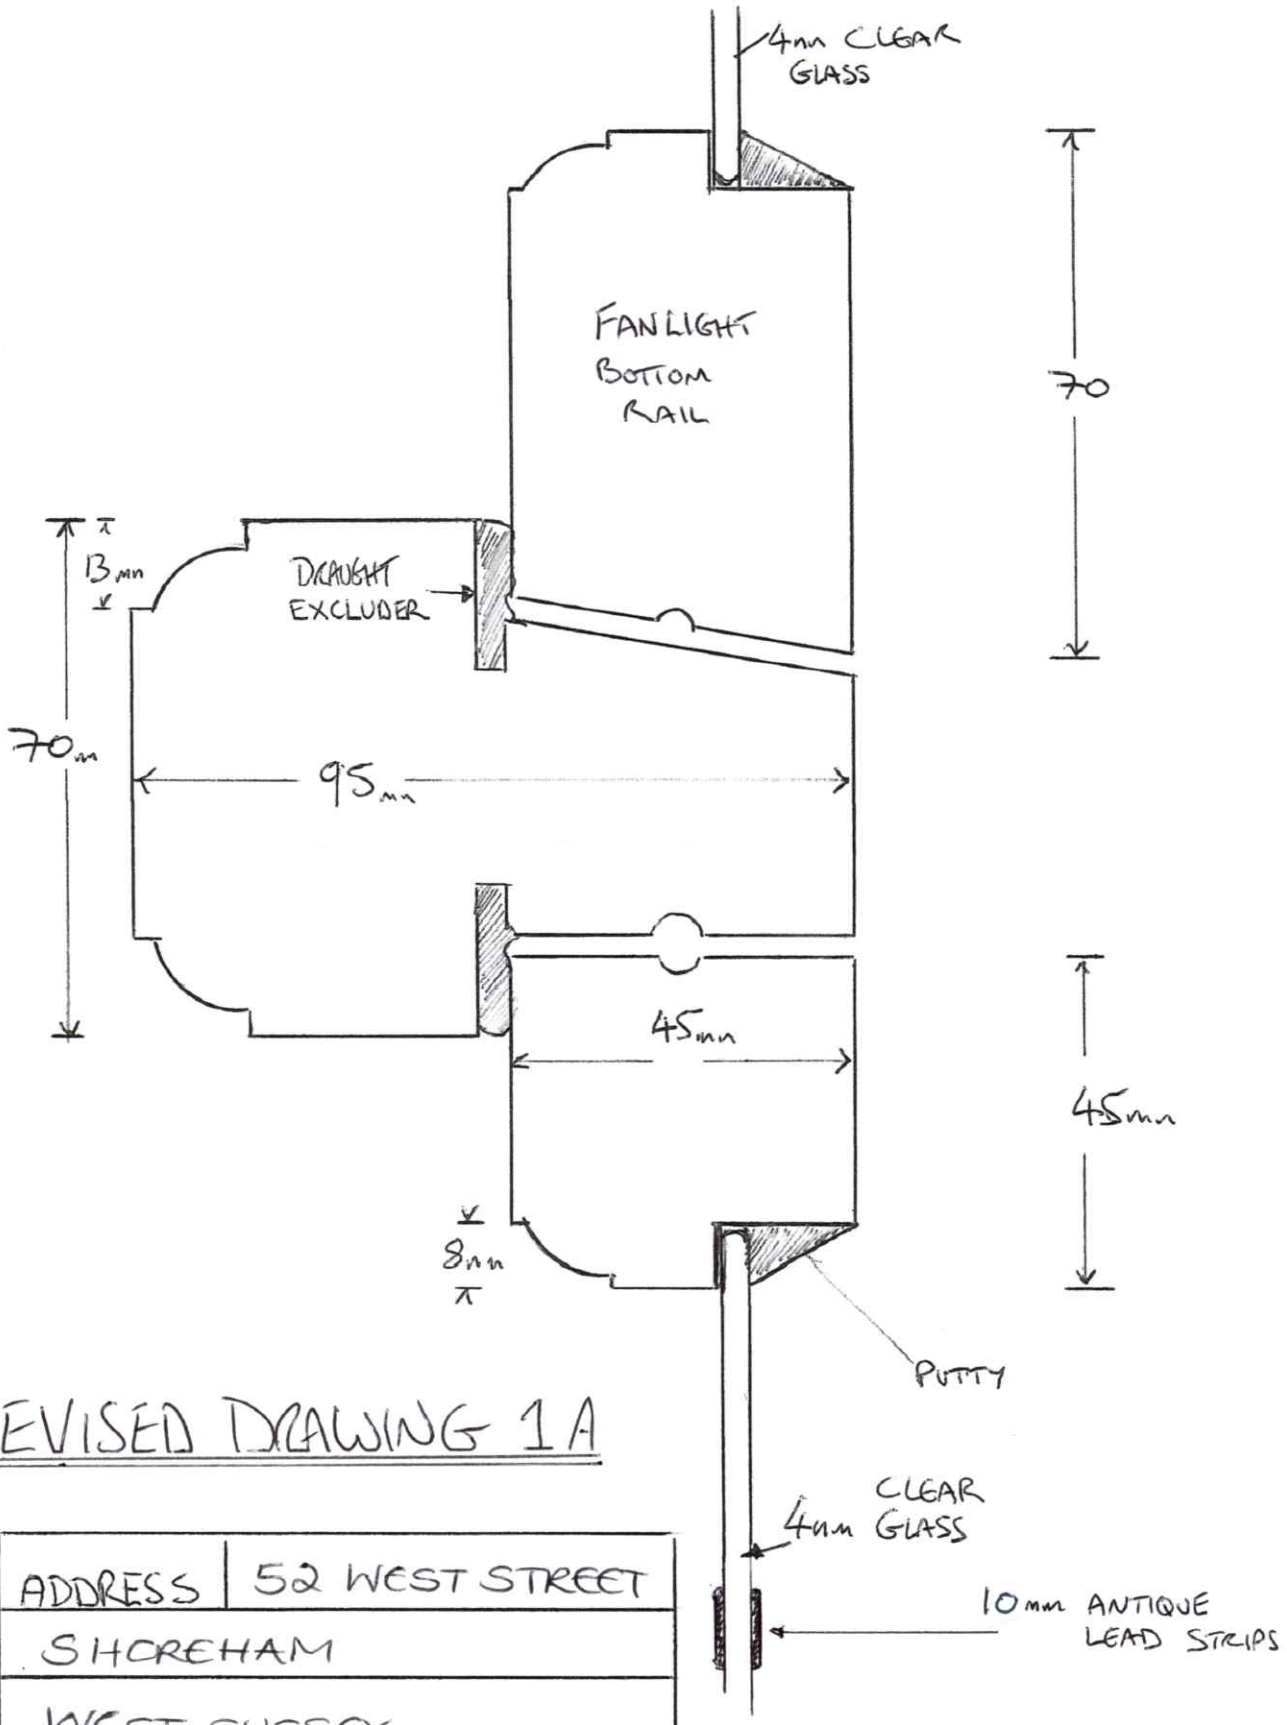

REVISED DRAWING 1A

ADDRESS	52 WEST STREET
SHOREHAM	
WEST SUSSEX	