A3 PAPER SIZE

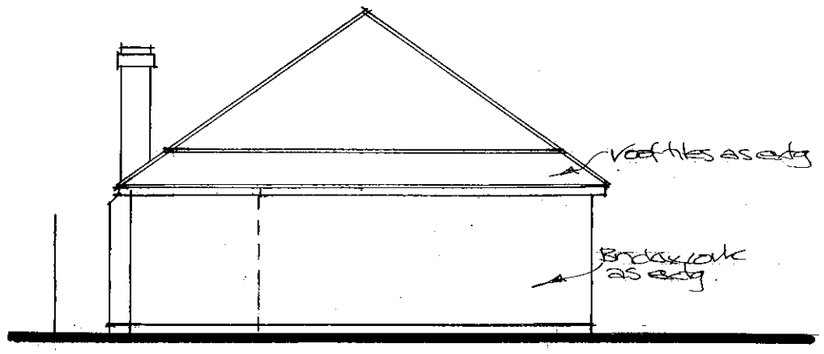

East Elevation

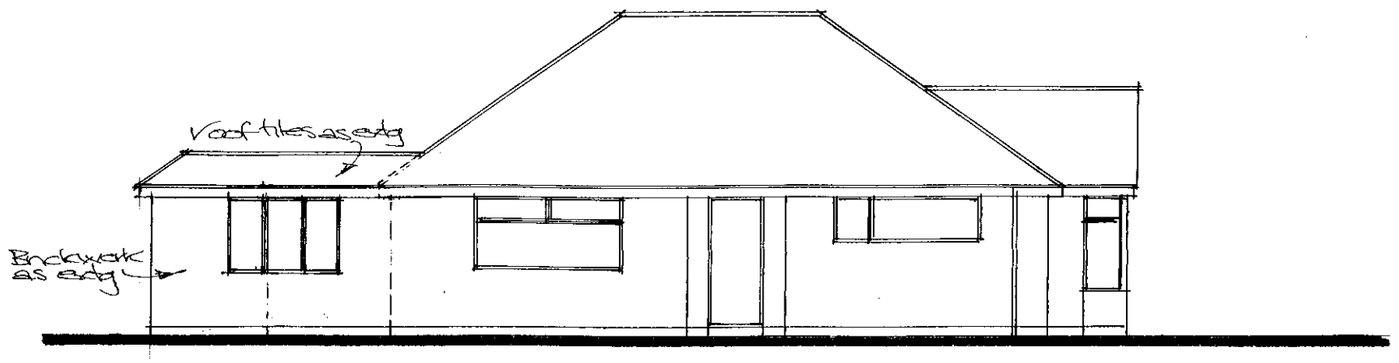

North Elevation

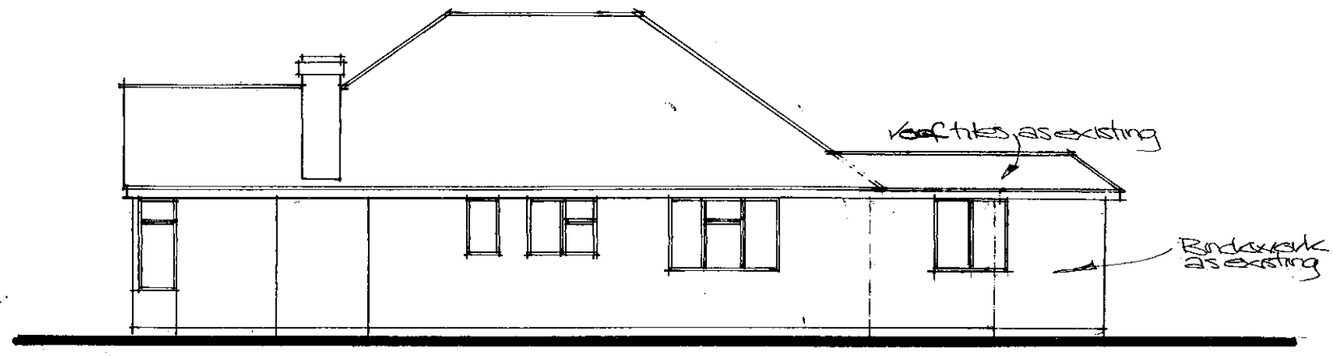

South Elevation

Proposed Elevations - scale: 1/100

0m 1m 2m 3m 4m 5m 6m 7m 8m 9m 10m

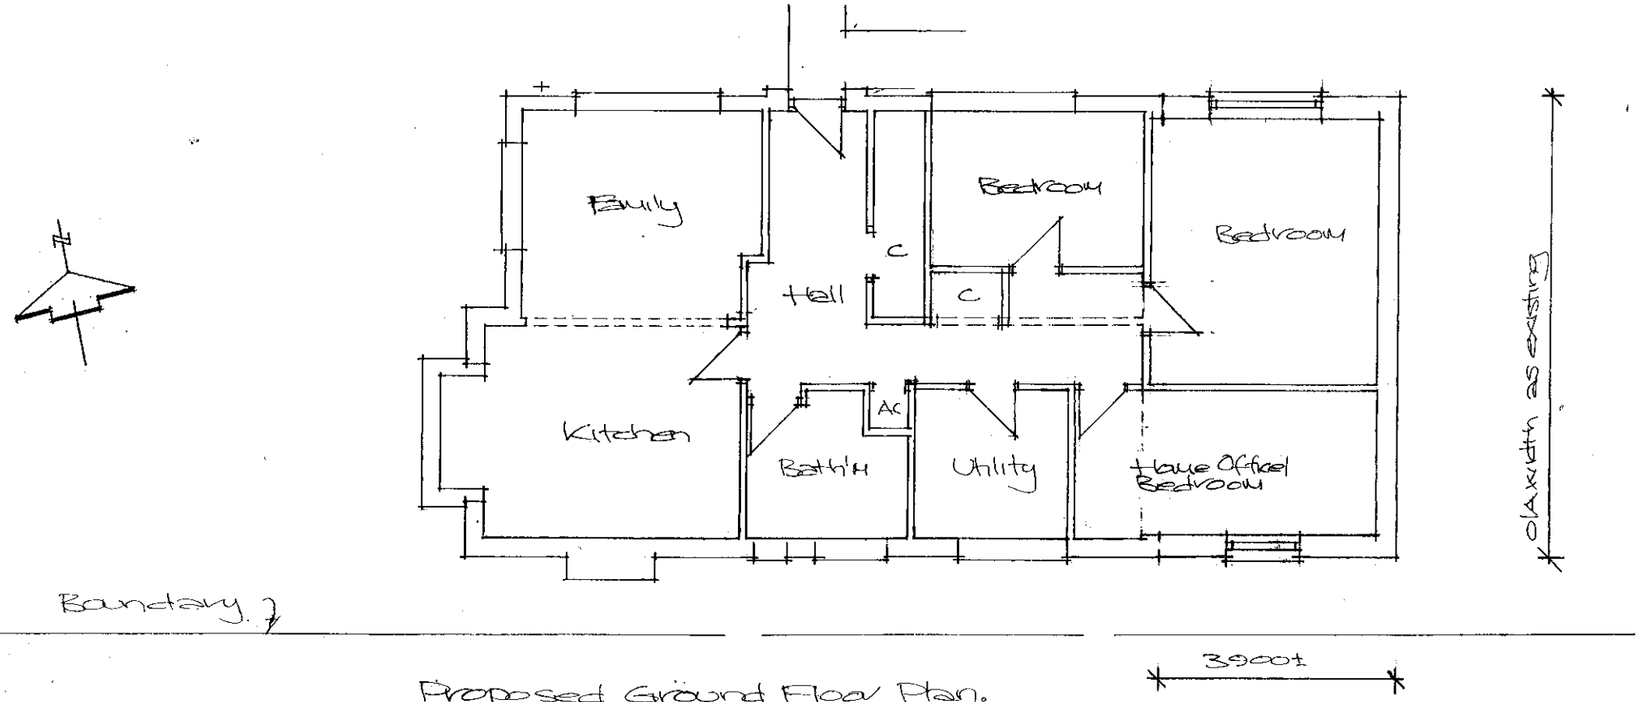

Proposed Ground Floor Plan.
Scale: 1/100

1 COKEHAM GARDENS
SOMPTING
WEST SUSSEX BN15 9TB

Paul Trussler
44 Firle Road
Lancing
West Sussex
BN15 0NZ

Drawing No. 24/1/3