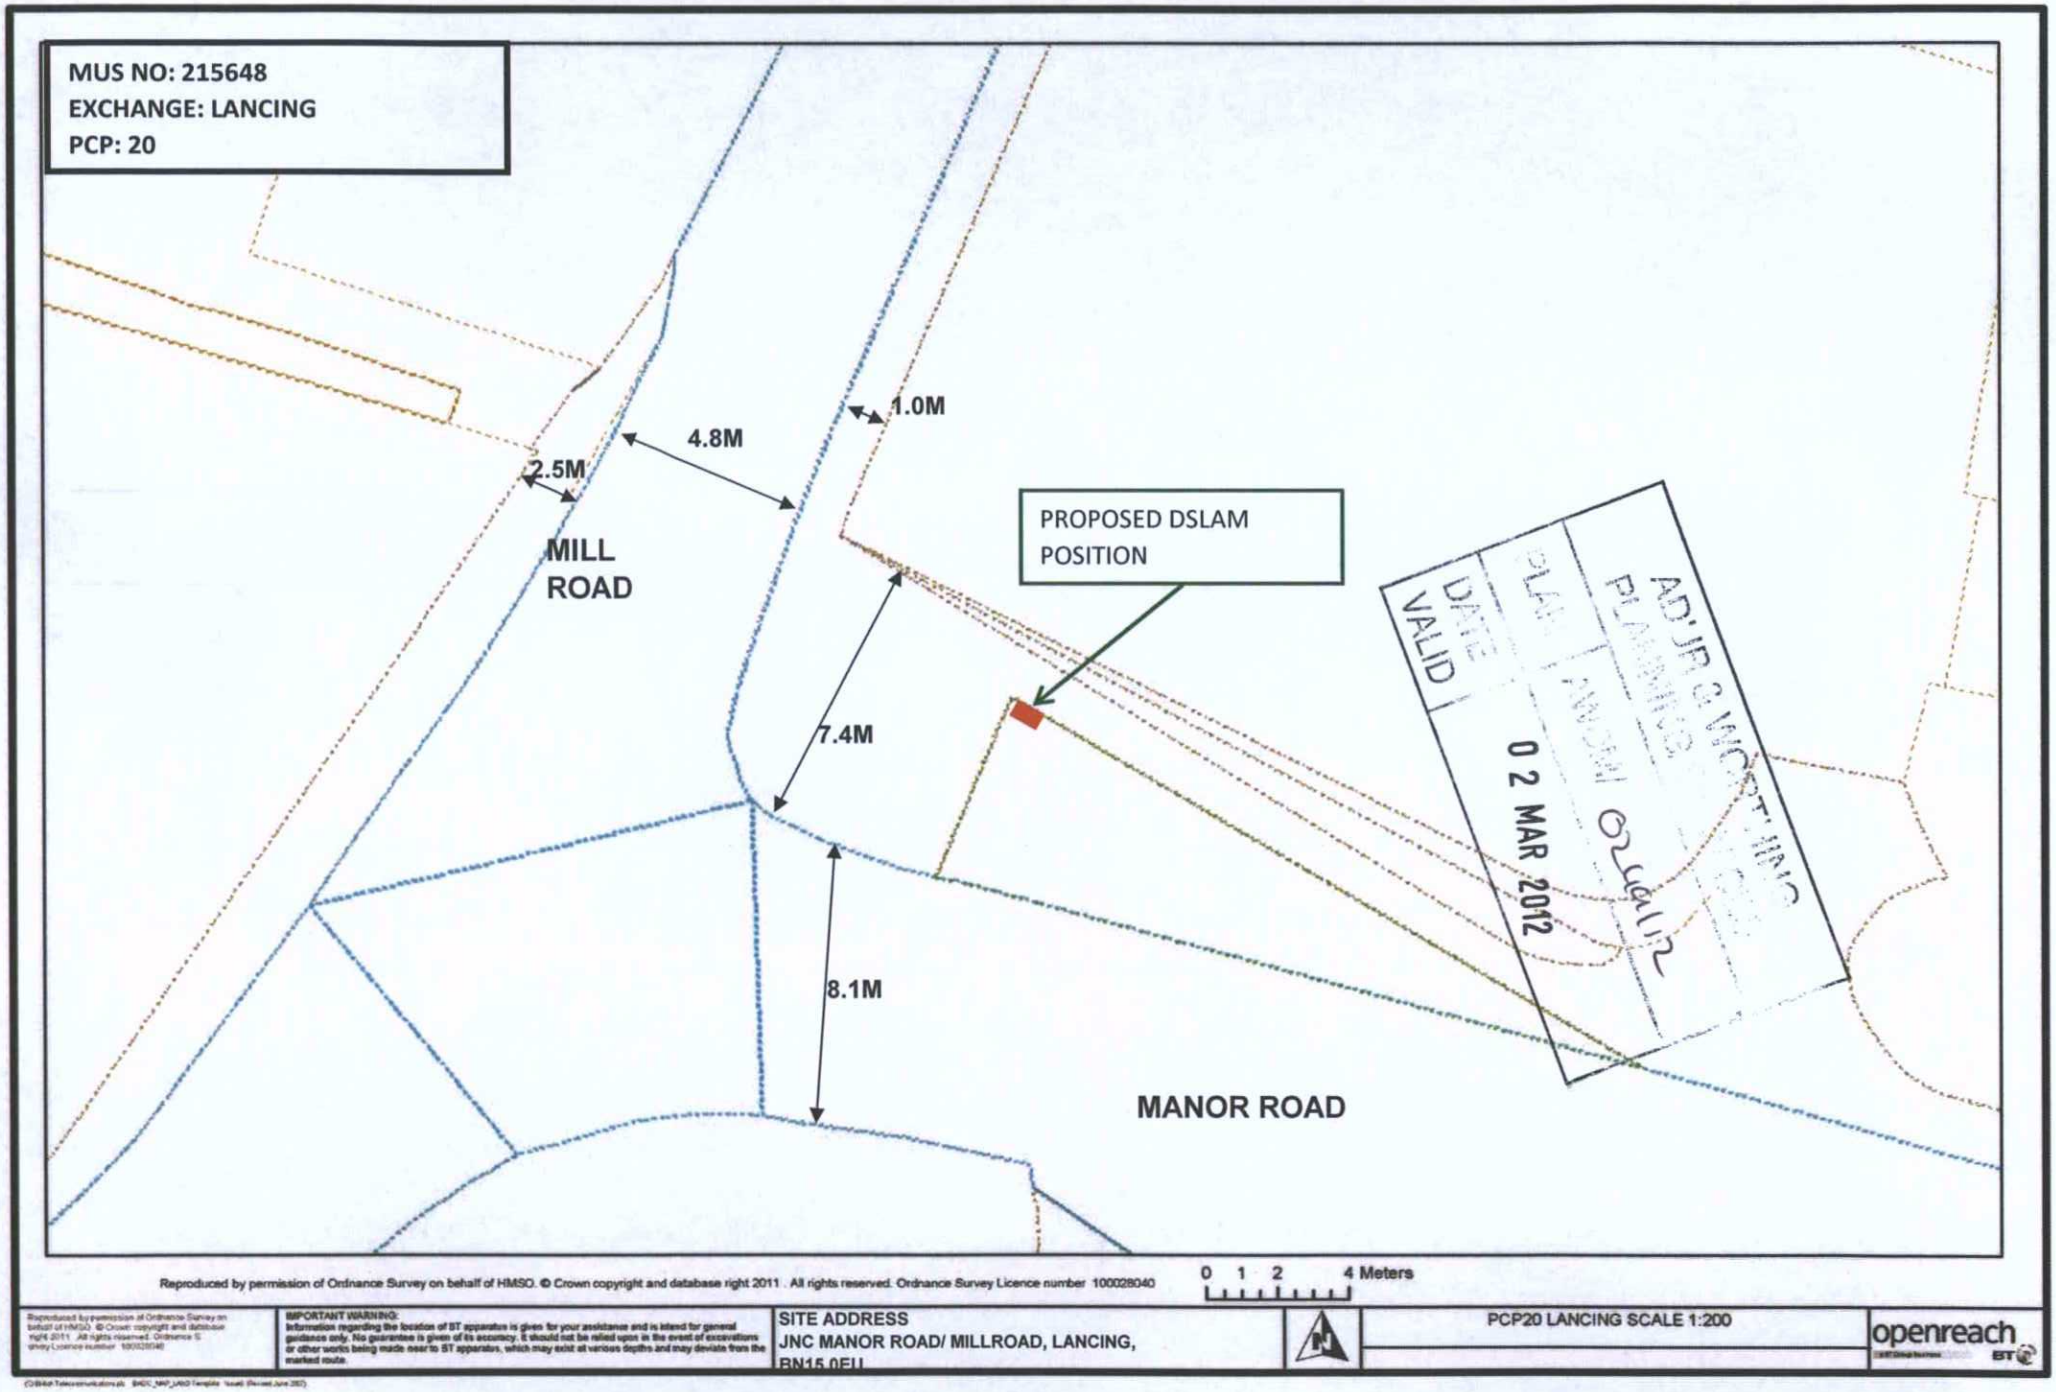

MUS NO: 215648
EXCHANGE: LANCING
PCP: 20
1.0M
4.8M
2.5M
MILL ROAD
PROPOSED DSLAM POSITION
7.4M
8.1M
MANOR ROAD
AD'JR C WORTHING PLANNING
DATE VALID
02 MAR 2012
Reproduced by permission of Ordnance Survey on behalf of HMSO. © Crown copyright and database right 2011 . All rights reserved. Ordnance Survey Licence number 100028040
0 1 2 4 Meters
IMPORTANT WARNING:
Information regarding the location of BT apparatus is given for your assistance and is intend for general guidance only. No guarantee is given of its accuracy. It should not be relied upon in the event of excavations or other works being made near to BT apparatus, which may exist at various depths and may deviate from the marked route.
SITE ADDRESS
JNC MANOR ROAD/ MILLROAD, LANCING, BN15 0EU
PCP20 LANCING SCALE 1:200
openreach
BT