

1. A PROJECT INFORMATION

MUS Job Number	BT Estimate Number	Survey Requested By	Date of Request
215648	IBCC7HPV	MICHAEL GREEN	11/01/2012
Exchange	**PCP Number**	**PCP National Grid Reference (Easting, Northing)**	
LANCING	20	518371	105668
PCP Location			
Address			**Postcode**
MANOR ROAD, JCN MILL ROAD LANCING WEST SUSSEX			BN15 0EU

1. B CONTACT DETAILS

Company / Authority	Role	Name	Position	Contact Details
British Telecom	Client	Michael Green	Planner	0207 645 5810
Cat Surveys Ltd	Surveying Contractor	Becky Chuck	Coordinator	02035 517 645
West Sussex County Council	Local Planning Authority	T.B.C	Highways Inspector	T.B.C
West Sussex County Council	Highways Authority	T.B.C	Highways Manager	T.B.C
Morrison Utility Services	Principal Contractor	T.B.C	Agent	T.B.C
Morrison Utility Services	Principal Contractor	Stuart McLean	Local Authority Liaison	07738 502 887
Morrison Utility Services	Principal Contractor		Safety Manager	
Morrison Utility Services	Principal Contractor		Noticing	

1.C QUALITY CONTROL (QC)

NOTE: The DSLAM Survey Pack must go through QC before submission.


Company	Role	Name	Position	Signature
This information pack has been prepared by CAT Surveys Limited with all reasonable skill, care and diligence. We assume no responsibility or liability arising in respect of any third party material.				
CAT Surveys Ltd	Surveying Contractor	Steve Goodrum	Site Technician	07909 901 164
CAT Surveys Ltd	Surveying Contractor	Becky Chuck	Coordinator (QC)	02035 517 645
Morrison Utility Services have reviewed the contents and the H&S requirements have been communicated and understood. Any deviations from the instructions in the job-pack will be assessed for risk and communicated back to Head Office for future improvements.				
Morrison Utility Services	Principal Contractor		Planner	

2. LOCATION AND PROPOSED DSLAM INFORMATION

2.A LOCATION INFORMATION

DSLAM Area Location	Conservation Area (Yes or No)	Traffic Sensitive (Yes or No)	National Grid Reference	
			Easting	Northing
Manor Road (J/W Mill Road), Lancing BN15 0EU	Yes	Yes	518373	105663

Street Map

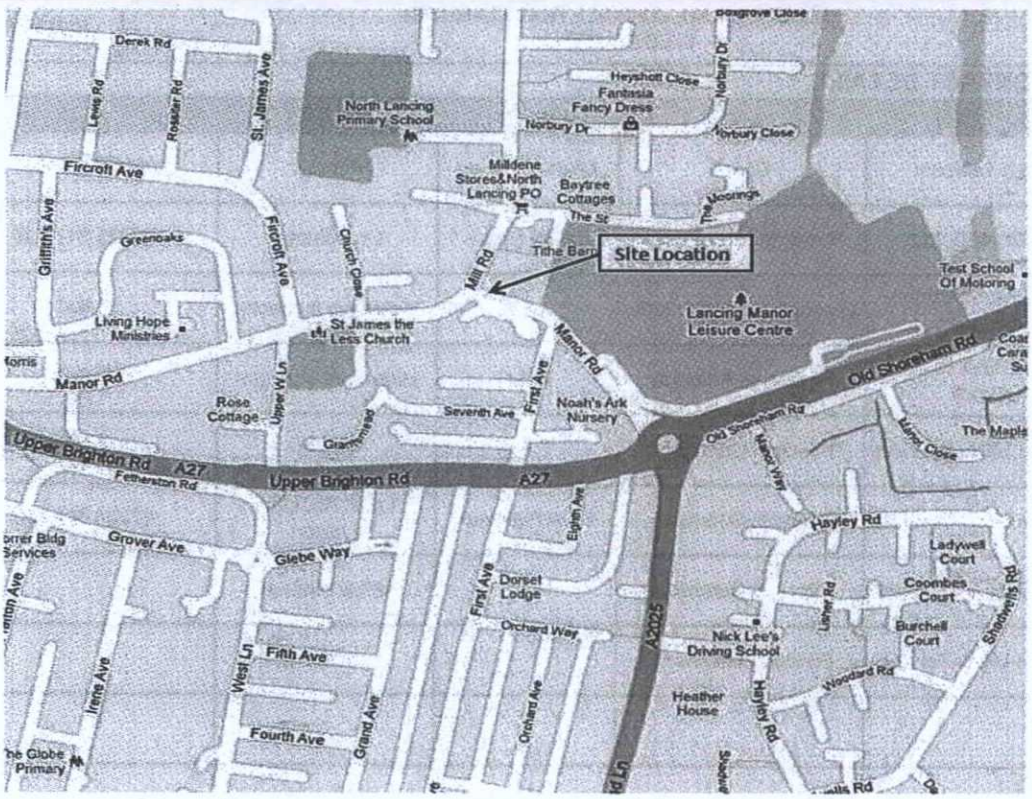

2.B PROPOSED DSLAM TYPE AND MAIN MEASUREMENTS


ECI 128 / 256	Cabinet	Dimensions (mm)
	**Width**	750
	Depth	374
	Height (Including Root)	1128 (1408)

Concrete Plinth	Dimensions (mm)
Width	950
Depth	574
Depth Below Ground	250+(25 sand+100 compacted Type1)

3 SITE PHOTOGRAPHS SHOWING THE PROPOSED DSLAM AREA

Please show photograph positions on site sketch.


Photograph Number	1	Title	North view of overall site

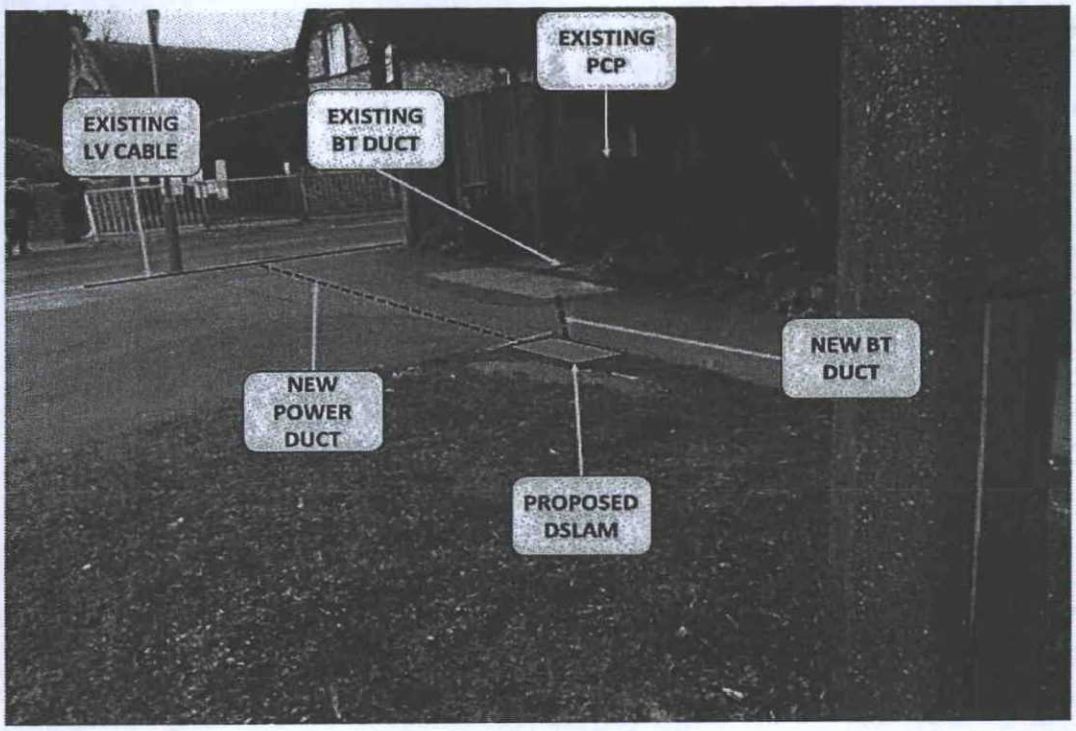

Photograph Number	2	Title	East view of overall site




Photograph Number	3	Title	Overview northeast

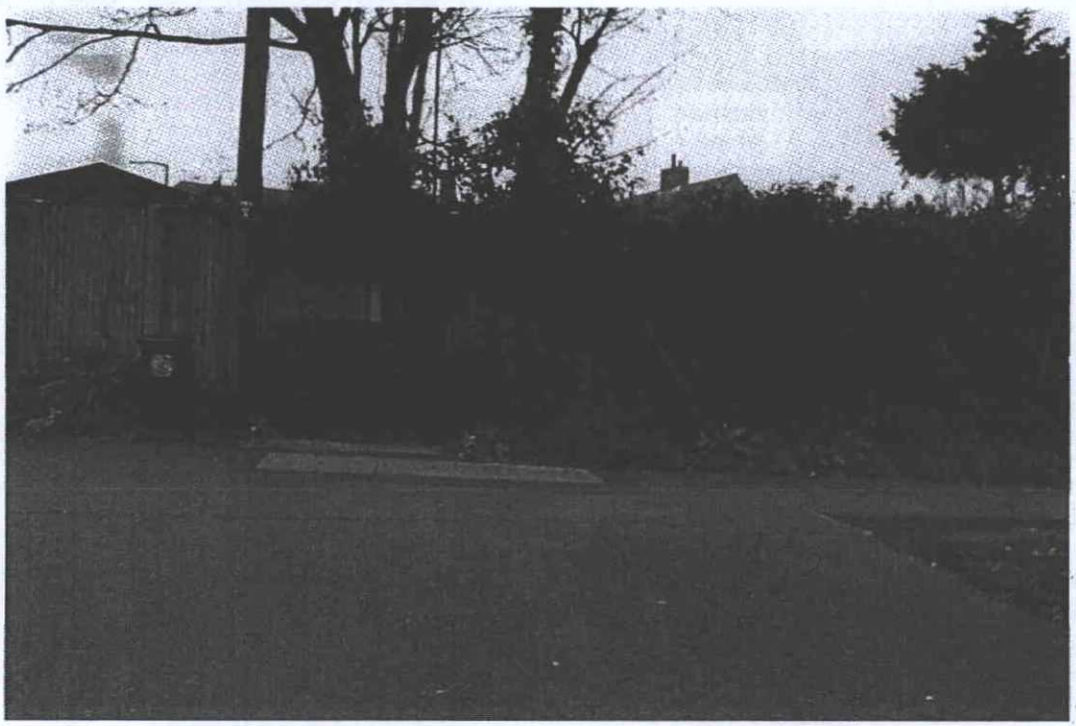

Photograph Number	4	Title	Overview south

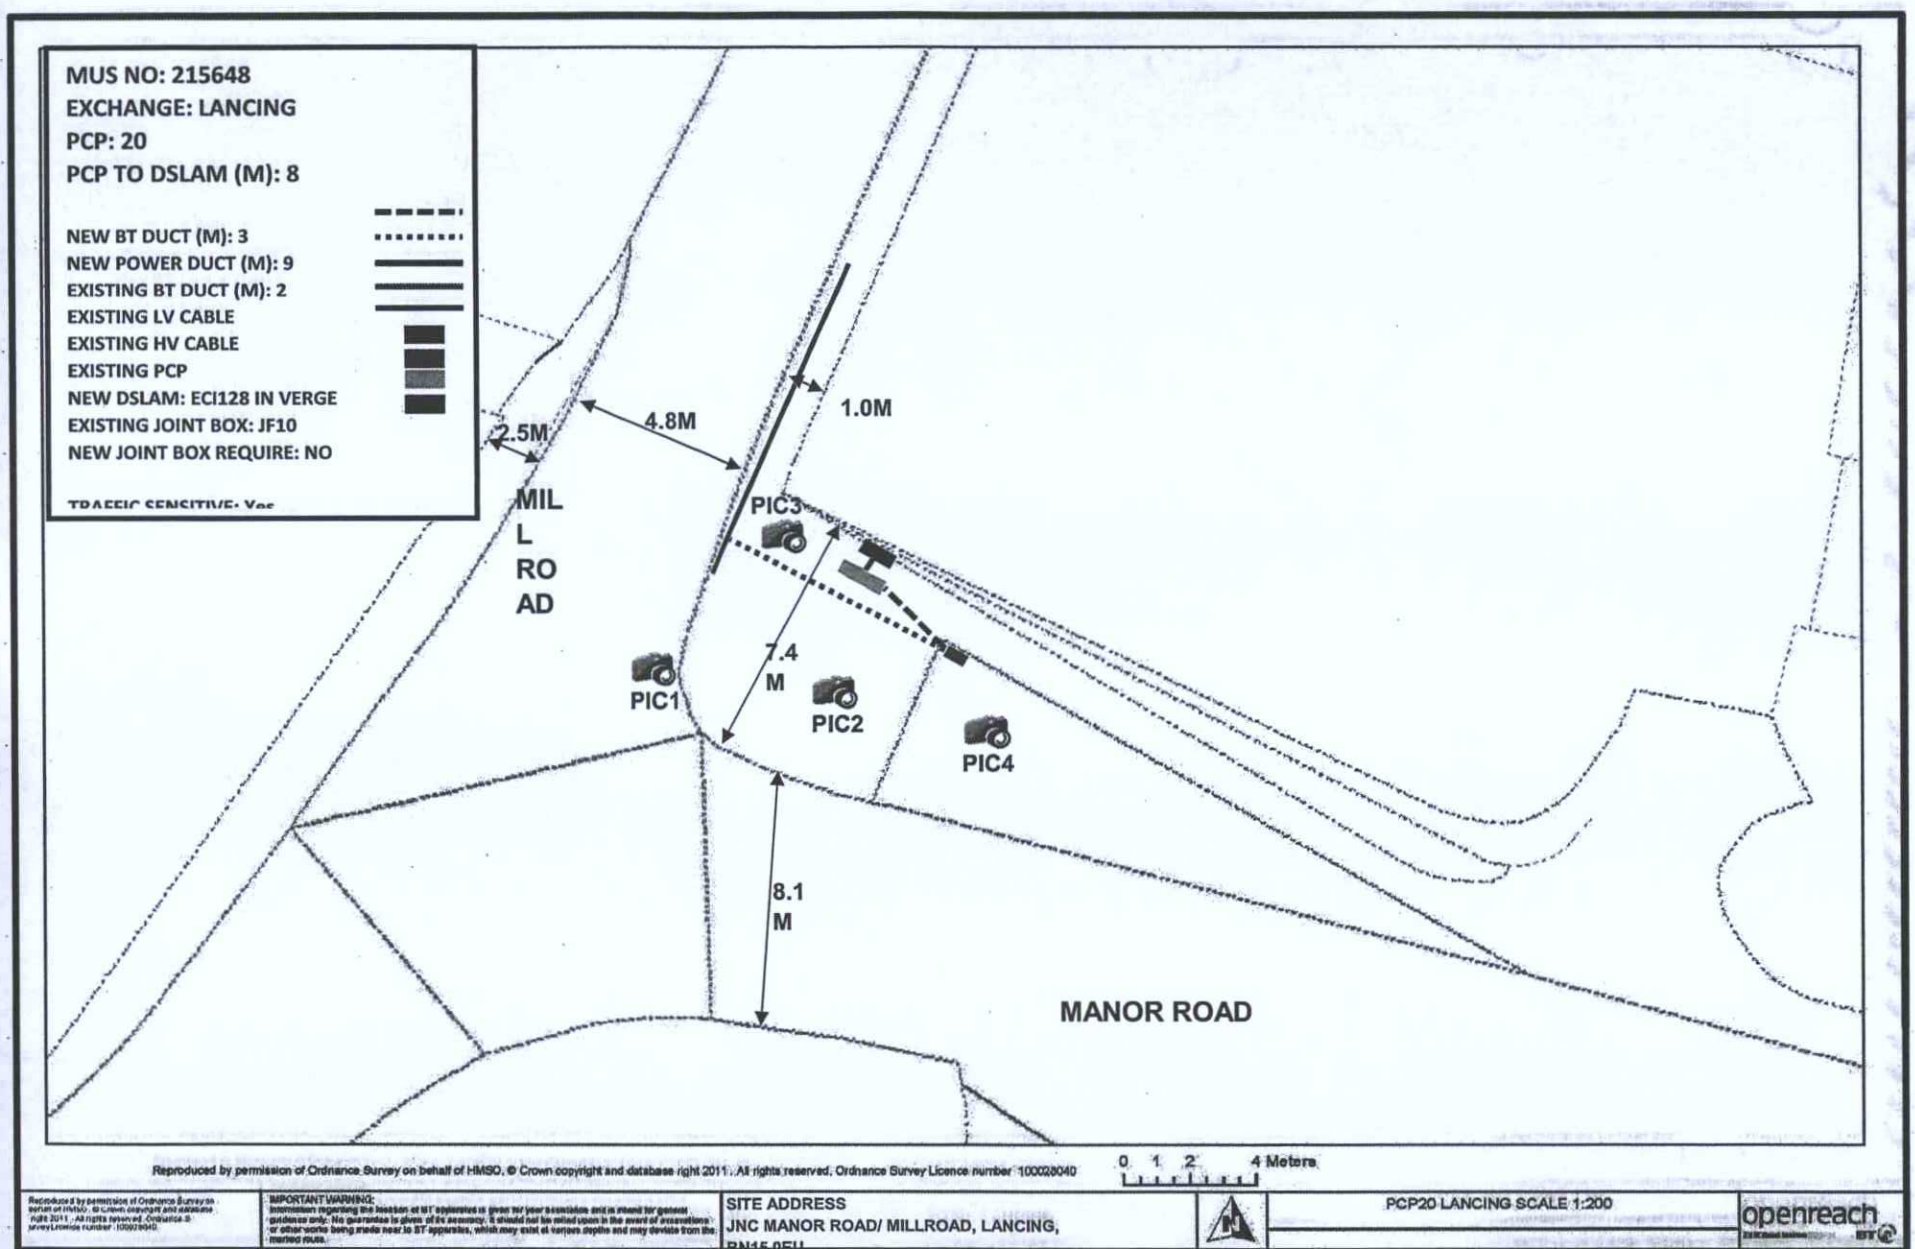


MUS NO: 215648
EXCHANGE: LANCING
PCP: 20
PCP TO DSLAM (M): 8
NEW BT DUCT (M): 3
NEW POWER DUCT (M): 9
EXISTING BT DUCT (M): 2
EXISTING LV CABLE
EXISTING HV CABLE
EXISTING PCP
NEW DSLAM: ECI128 IN VERGE
EXISTING JOINT BOX: JF10
NEW JOINT BOX REQUIRE: NO
2.5M
4.8M
1.0M
MIL
L
RO
AD
PIC3
PIC1
PIC2
PIC4
7.4
M
8.1
M
MANOR ROAD
Reproduced by permission of Ordnance Survey on behalf of HMSO. © Crown copyright and database right 2011. All rights reserved. Ordnance Survey Licence number 100028040
0 1 2 4 Metres
IMPORTANT WARNING:
SITE ADDRESS
JNC MANOR ROAD/ MILLROAD, LANCING,
PCP20 LANCING SCALE 1:200
openreach