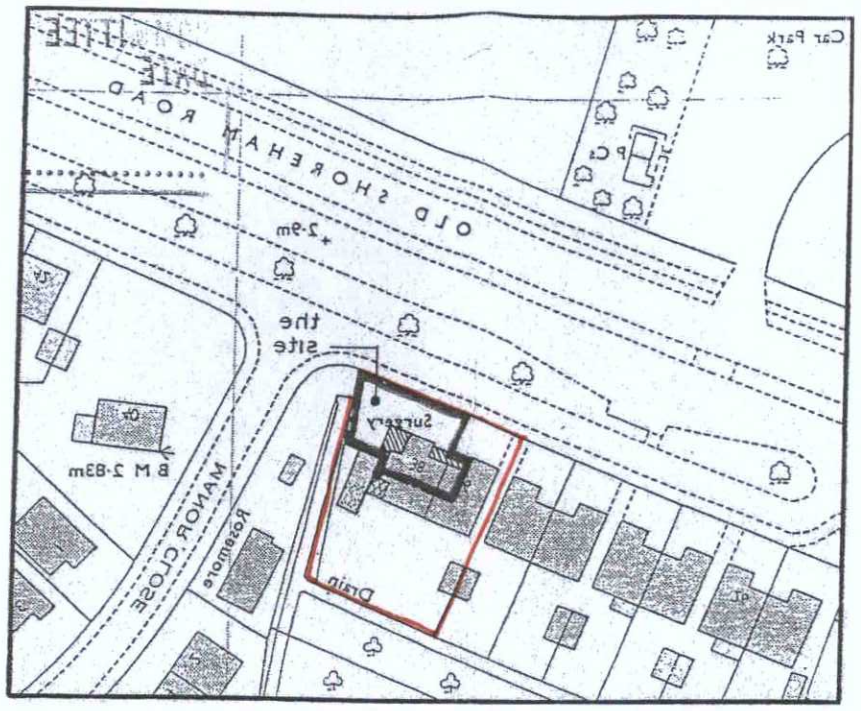

LOCATION PLAN 1:1250

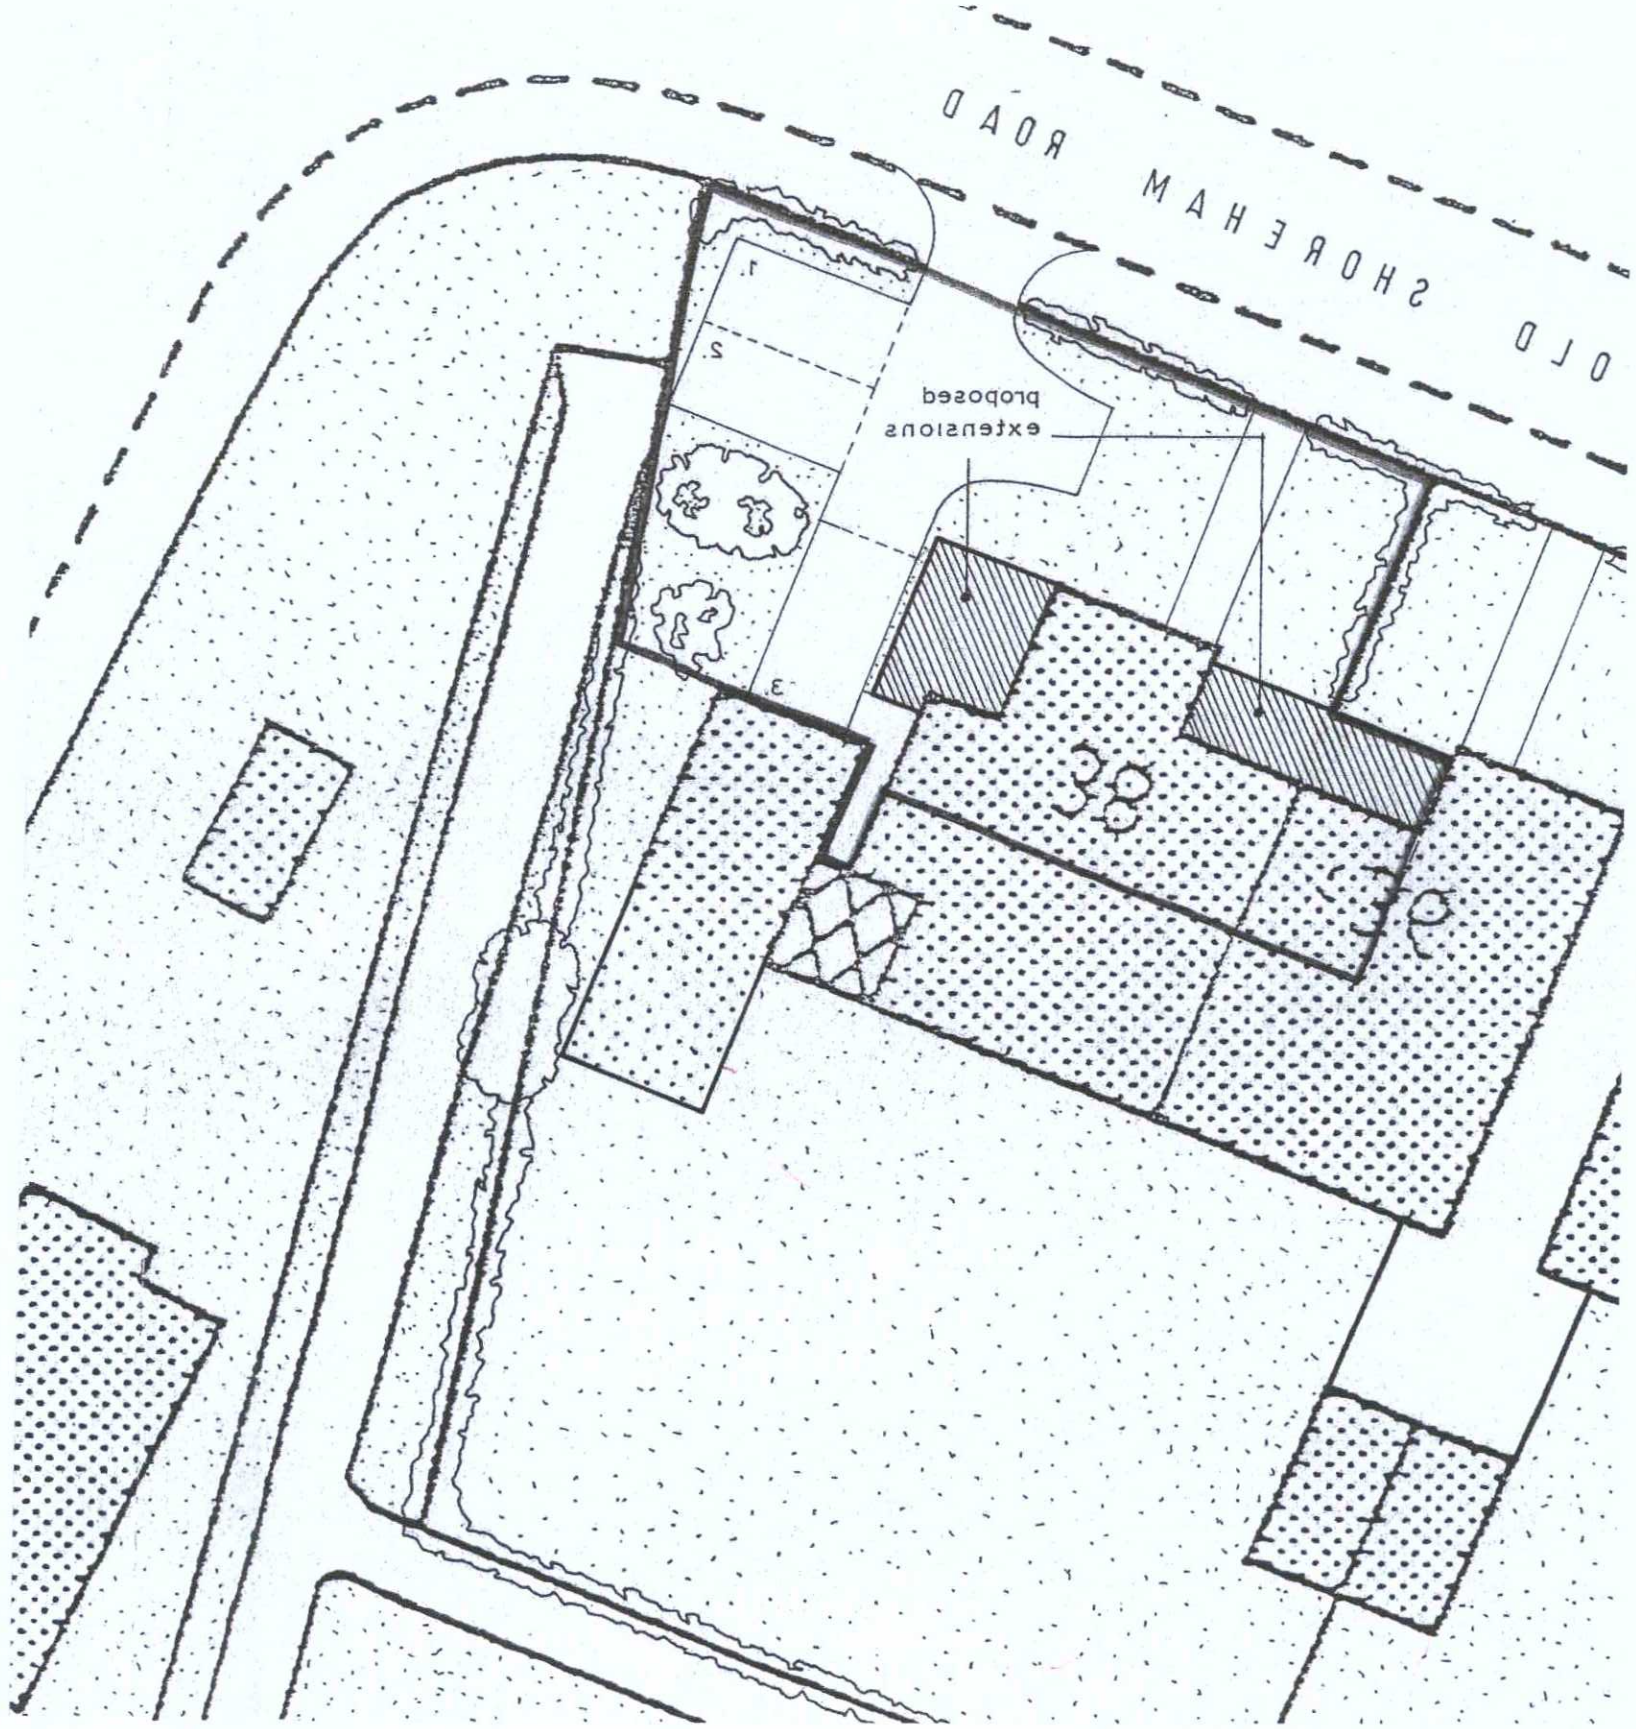

SITE PLAN 1:200

AD'JR & ...
PLANNING SERVICES

0 2 MAR 2012

cpl

Chartered Architects, Property Consultants and Designers

36-38 OLD SHOREHAM ROAD

site and location plans

N

date	scale
FEB 2012	1:1250/1:200
drawn	checked
DFK	DFK

project number	drawing number	revision
OSR.12	/001	-