

The property owner is required to serve a party structure notice on the adjoining owner as required by The Party Wall etc Act 1996.

Plan 1 of 4

NORTH

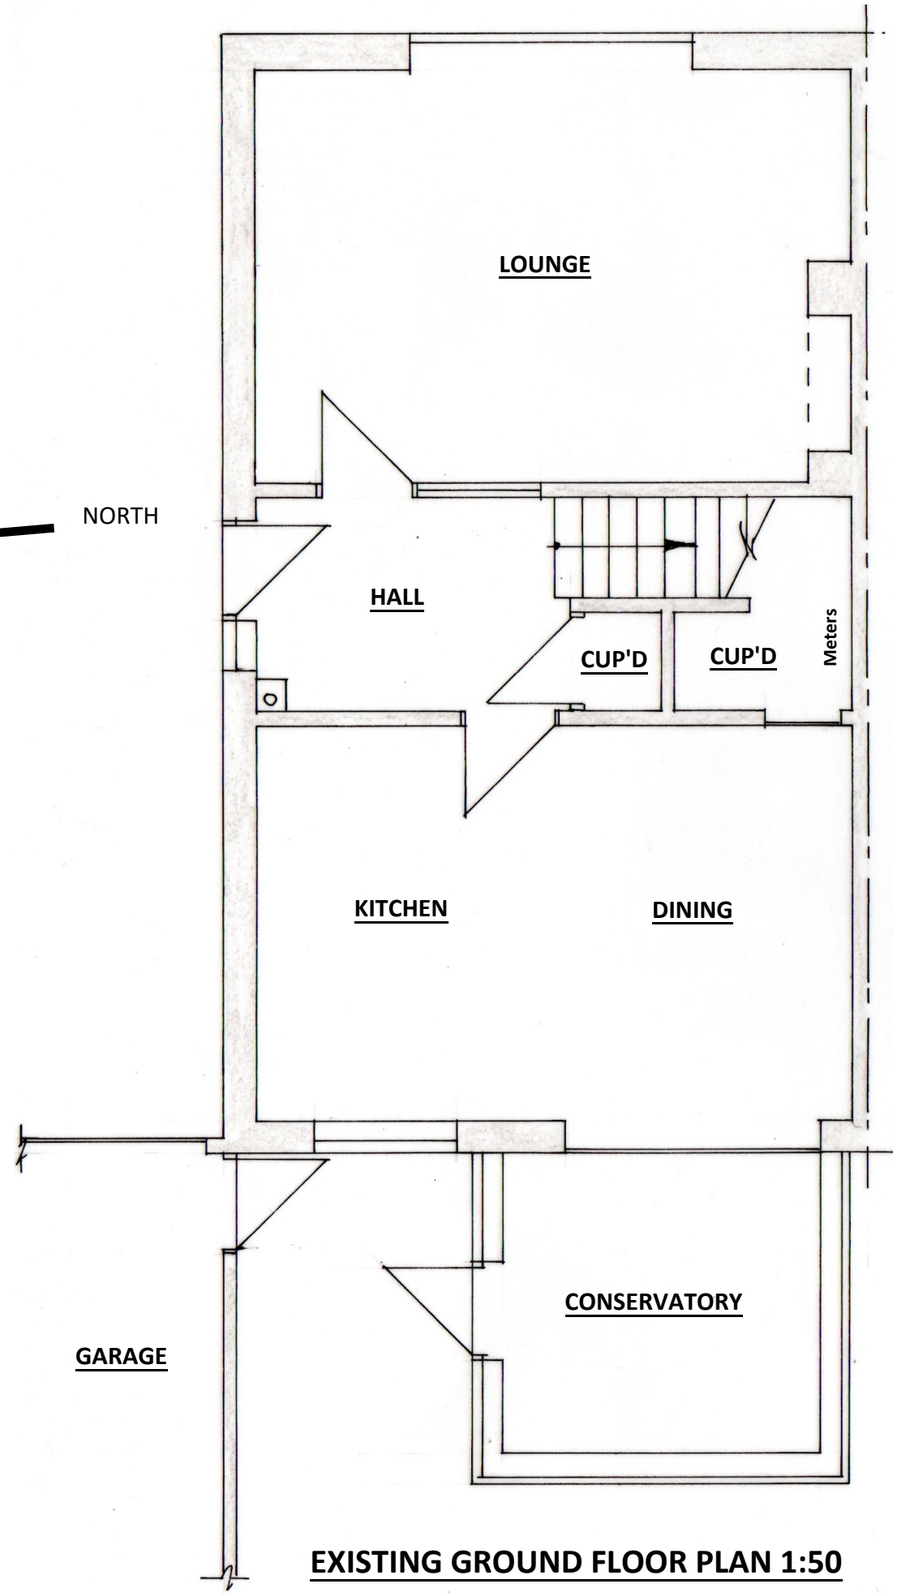

EXISTING GROUND FLOOR PLAN 1:50

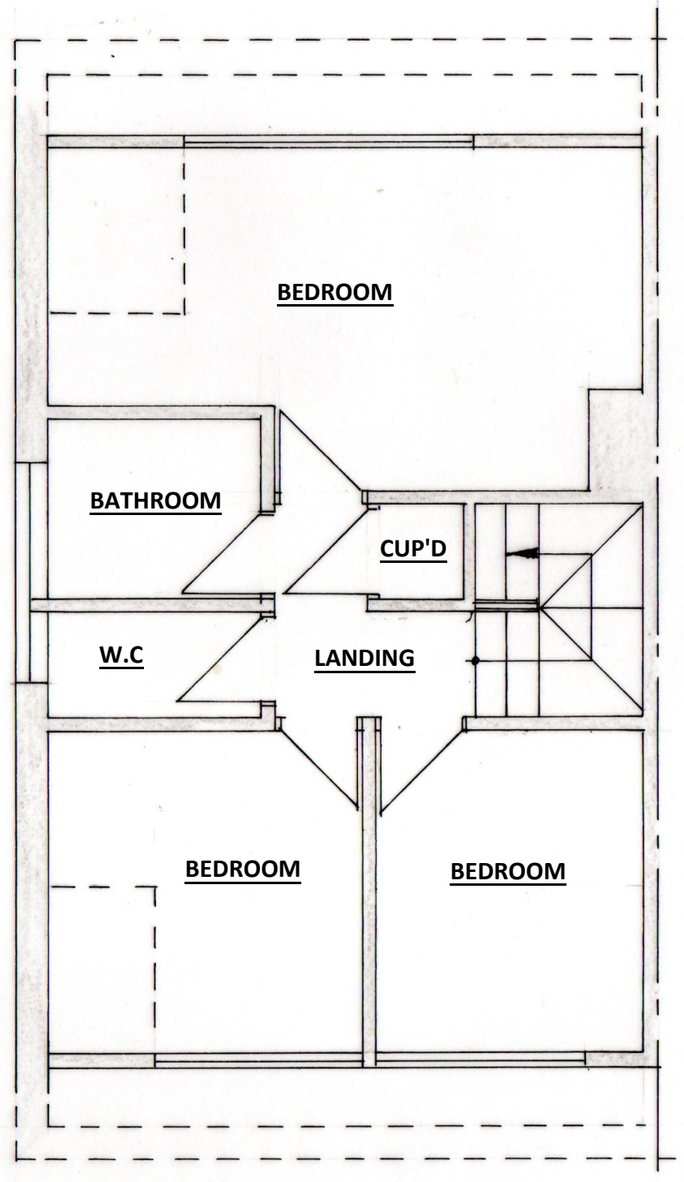

EXISTING FIRST FLOOR PLAN 1:50

cabe chartered association of building engineers

CLIENT:	Mrs Bradley
DATE:	12.07.2021
DRWG No:	BSB/21/876/1
	A3

REAR EXTENSION

31 TARRAGON WAY
SHOREHAM-BY-SEA

1:50 @ A3
1:1250
1:500
1:100

S.Barrett C.Build E, CABE
Architectural, Structural & Party Wall Services.
bsbpartywalls@yahoo.co.uk
07974 715009