Side Elevation

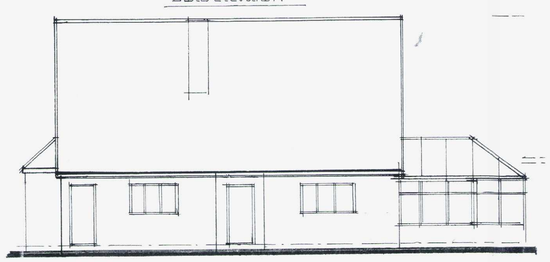

Front Elevation



Rear Elevation

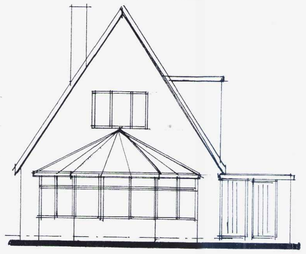

Side Elevation

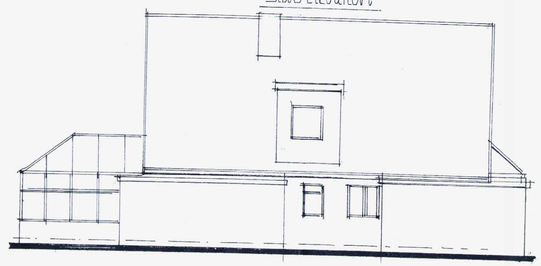

Block Plan 1:500

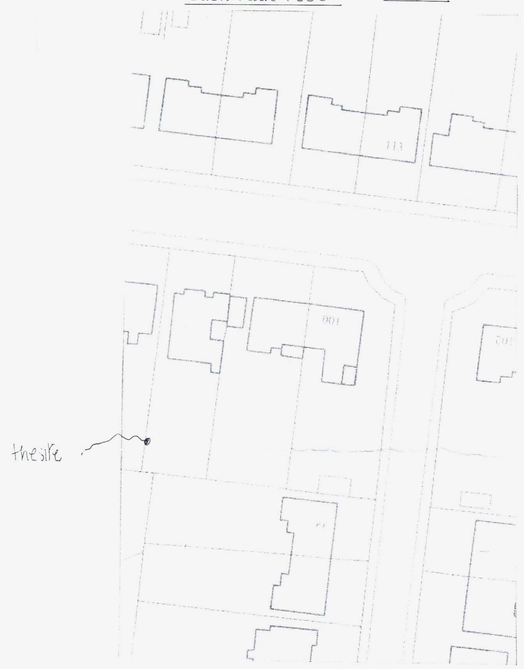

Site Location Plan



Scale Bar 1:100



Ground Floor Plan

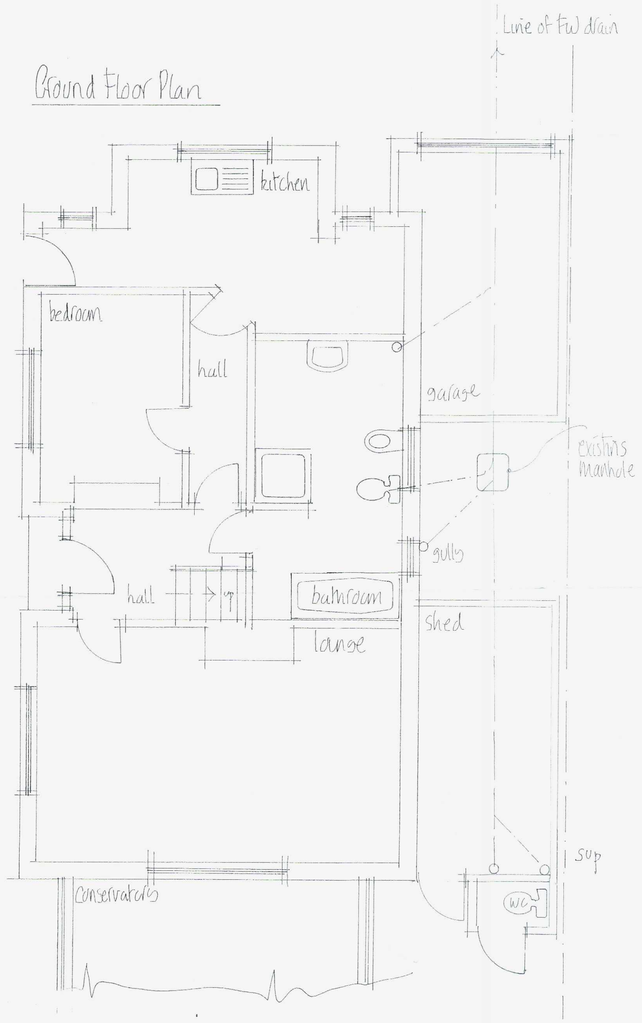

First Floor Plan

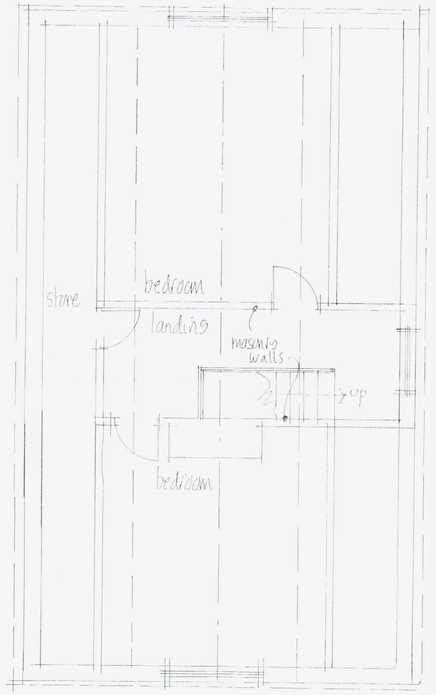

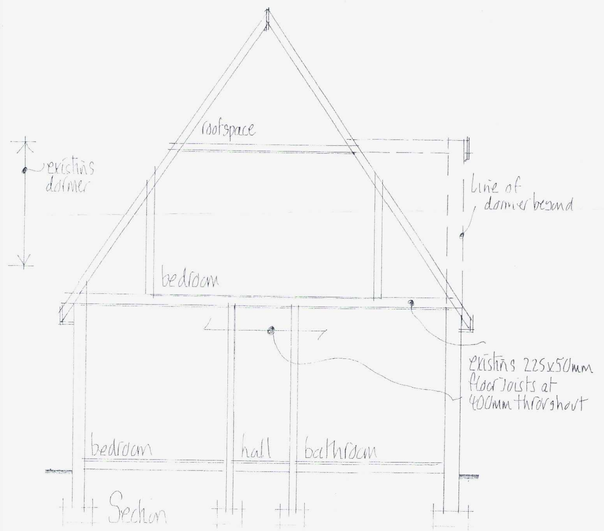

Scale Bar 1:50



0063

ADUR & WORTHING
... SERVICES
PLAN ... /0847/12
DATE VALID 10 JUL 2012

Mel Humphrey
MRICS MBEng
39 Northcase Drive
Hove East Sussex BN3 8PQ
RICS
Mobile: 07701 055182
Email: mel_humphrey_uk@yahoo.co.uk

Drawing Title: Existing Details
96 The Crescent
Southwick

Scale: 1:50, 1:100
Date: May 12 Drawn by: mjh
A1 sized drawing
Drg No. Rev.