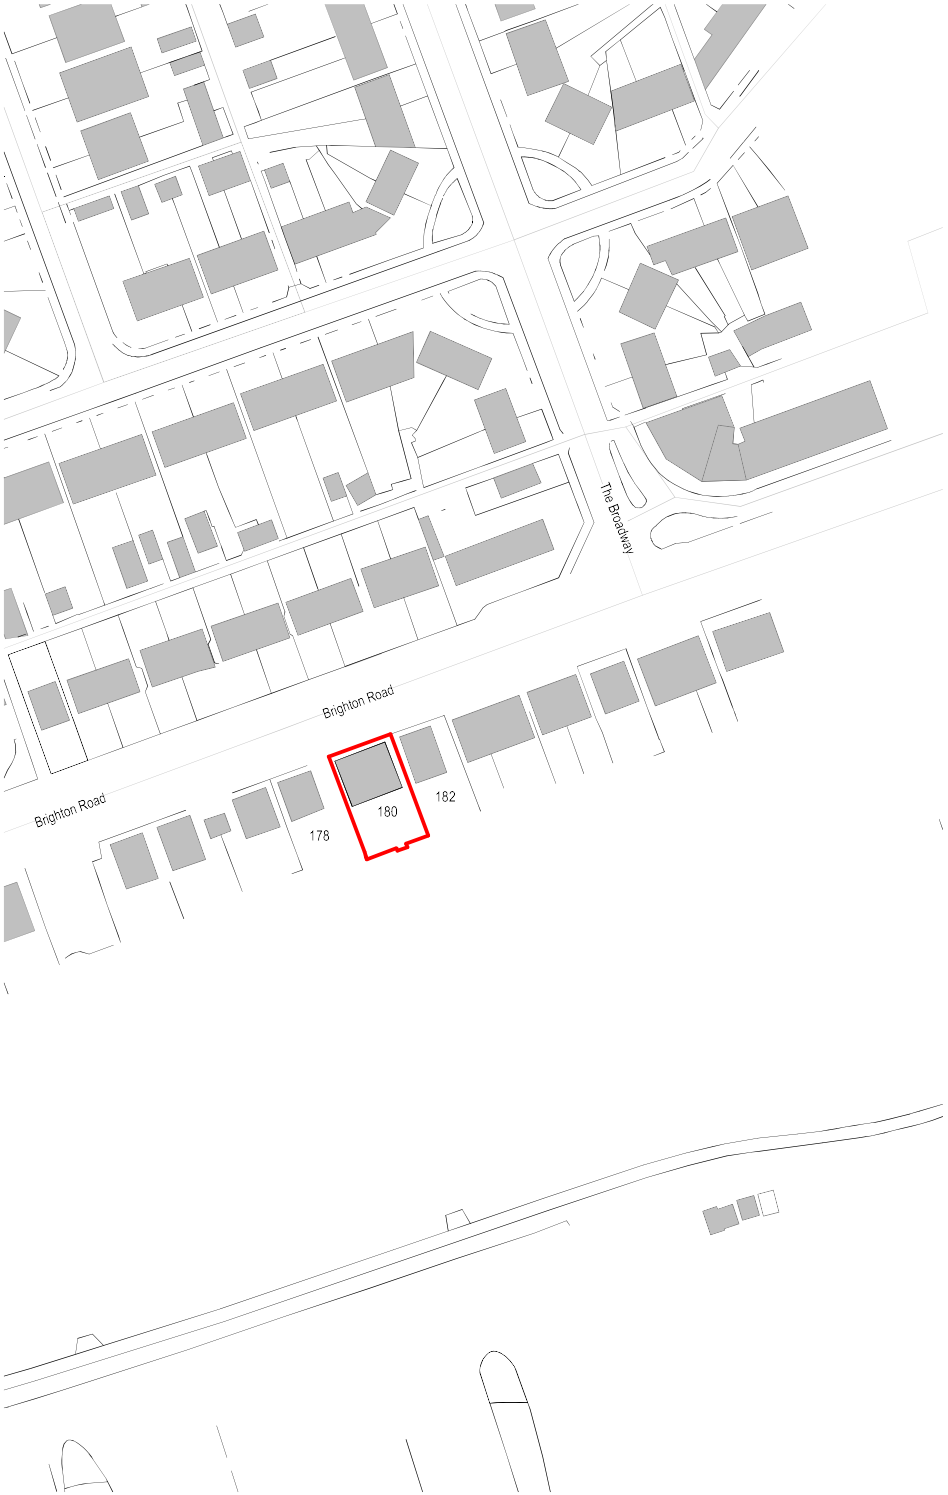

Revisions

No.	Description	Date	By
1	PLANNING	26-01-24	

Notes:

GENERAL NOTES:

All dimensions & levels are preliminary and approxImate and subject to utIitles search, legal boundaries and detailed layouts/ design development through consultation.

Dimensions are to be checked on site by contractor & sub contractors prior to commencement of work, any discrepancies are to be highlighted immediately to the architects.

KEY

Ownership boundary

Scale 1 to 1250

0 12.5 25 62.5 M

Scale: As indicated @ A3

Project No. 433

Project Name: 180 Brighton Road

N

Drawing Name: Site Location Plan

Drawing No P001

Revision: P1

Suitability Description: PLANNING

Drawn:MS

Checked:GF

Orig Paper Size: A3

FRESH|Architects

T 07703682107 | 07393913140

info@fresh-architects.co.uk | www.fresharchitects.co.uk

Use figured dimensions only. All levels and dimensions to be checked. This drawing is to be read in conjunction with all other relevant drawings and specifications.

© FRESH Architects Ltd. All rights reserved