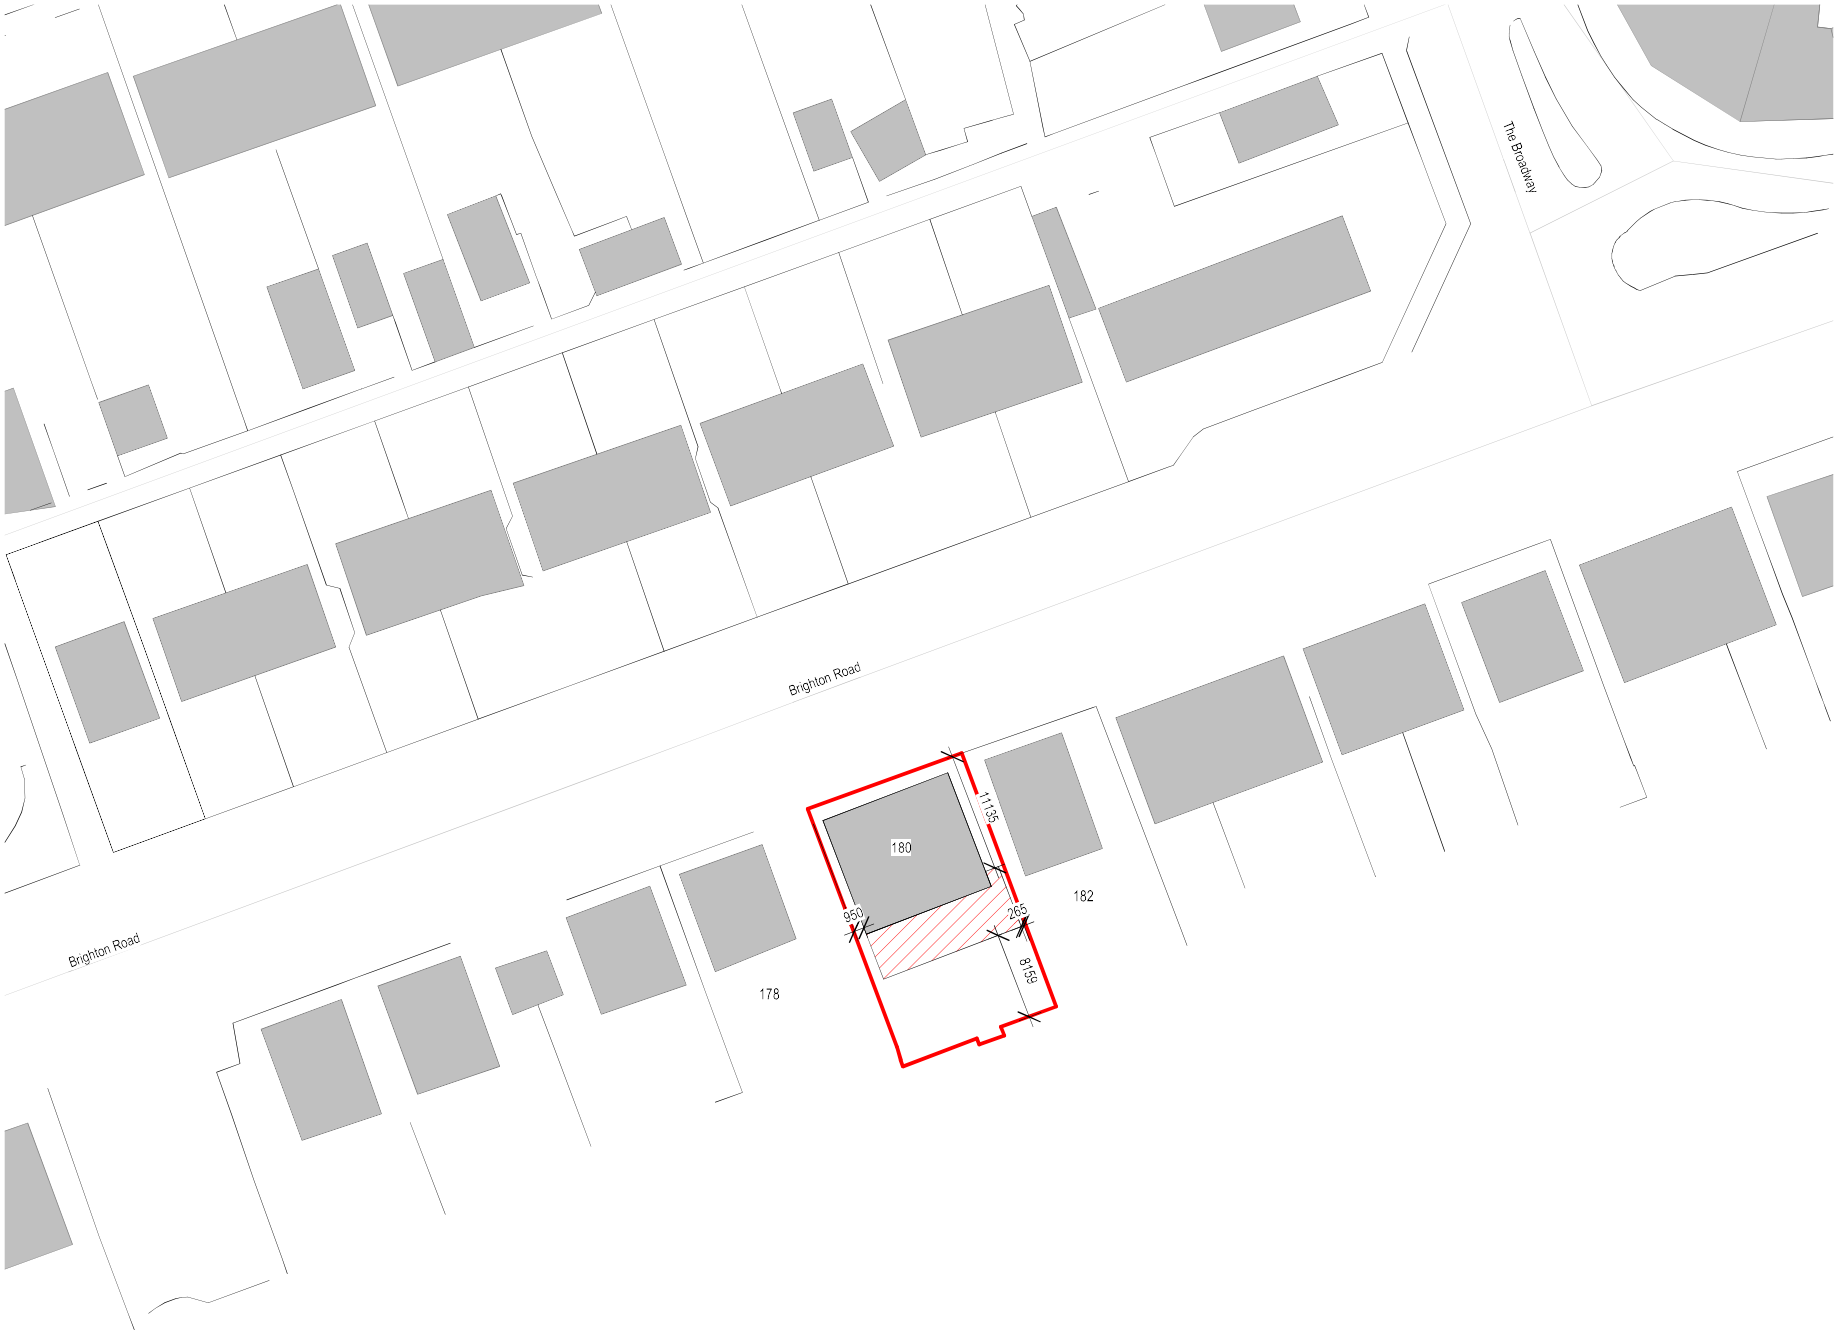

Revisions

No.	Description	Date	By
1	PLANNING	26-01-24	

Notes:

GENERAL NOTES:

All dimensions & levels are preliminary and approximate and subject to utilities search, legal boundaries and detailed layouts/ design development through consultation.

Dimensions are to be checked on site by contractor & sub contractors prior to commencement of work, any discrepancies are to be highlighted immediately to the architects.

KEY

Ownership boundary

Proposed extension

Scale 1 to 500

0 5 10 25 M

Scale: As indicated @ A3

Project No. 433

Project Name: 180 Brighton Road

N

Drawing Name: **Proposed Block Plan**

Drawing No: P002

Revision: P1

Suitability Description: PLANNING

Drawn:MS Checked:GF Orig Paper Size: A3

FRESH Architects

T 07703682107 | 07393913140

info@fresh-architects.co.uk | www.fresharchitects.co.uk

Use figured dimensions only. All levels and dimensions to be checked. This drawing is to be read in conjunction with all other relevant drawings and specifications.

© FRESH Architects Ltd. All rights reserved