Copyright JWA Architects Limited
Do not scale

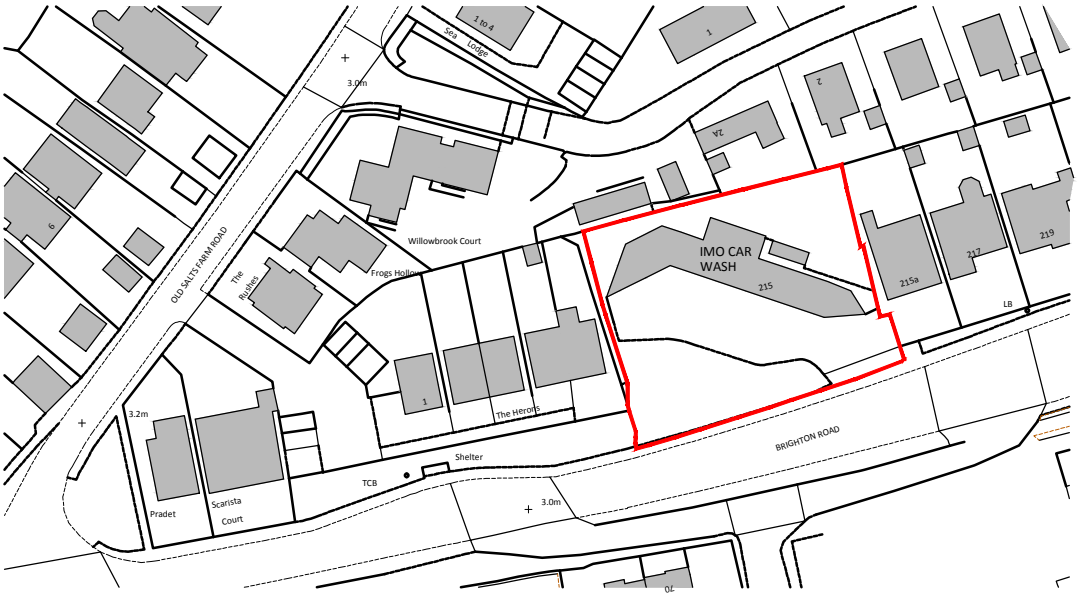

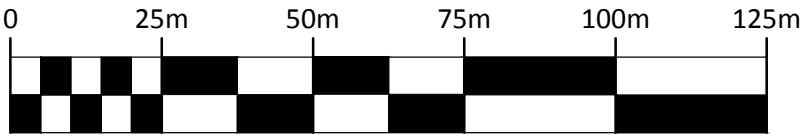

JWA Architects Limited
Robert Tresham House,
Clipston, Market Harborough,
Leicestershire LE16 9RZ

T +44 (0) 1858 525343
F +44 (0) 1858 525527
E office@jwa-architects.co.uk
W www.jwa-architects.co.uk

Client: ANDUFF CAR WASH LTD

Project: IMO CAR WASH
BRIGHTON ROAD
LANCING

Drawing: SITE LOCATION PLAN

Purpose: PLANNING
Scale: 1:1250@A4
Dwg. No: J8774 / 03
Date: 10.05.16
Drawn: MRK
Revision: /