ADUR & WORTHING
PLANNING SERVICES

PLAN AWDM/ 0997/12

DATE ~~VALID~~ 5·10·12

AMENDED

T.P. OFFICE COPY

project	CONSERVATORY TO 9 ANCHOR CLOSE SHOREHAM-BY-SEA BN43 5BY
client	M Pape 9 Anchor Close Shoreham-By-Sea BN43 5BY
architect	Peter Wilson Hilary Mount Way Lancing Sussex BN15 0QD 01903 755765
drawing	scale 1:100 date: 14/08/2012 revision date 5/10/2012
	elevations tp682/11a

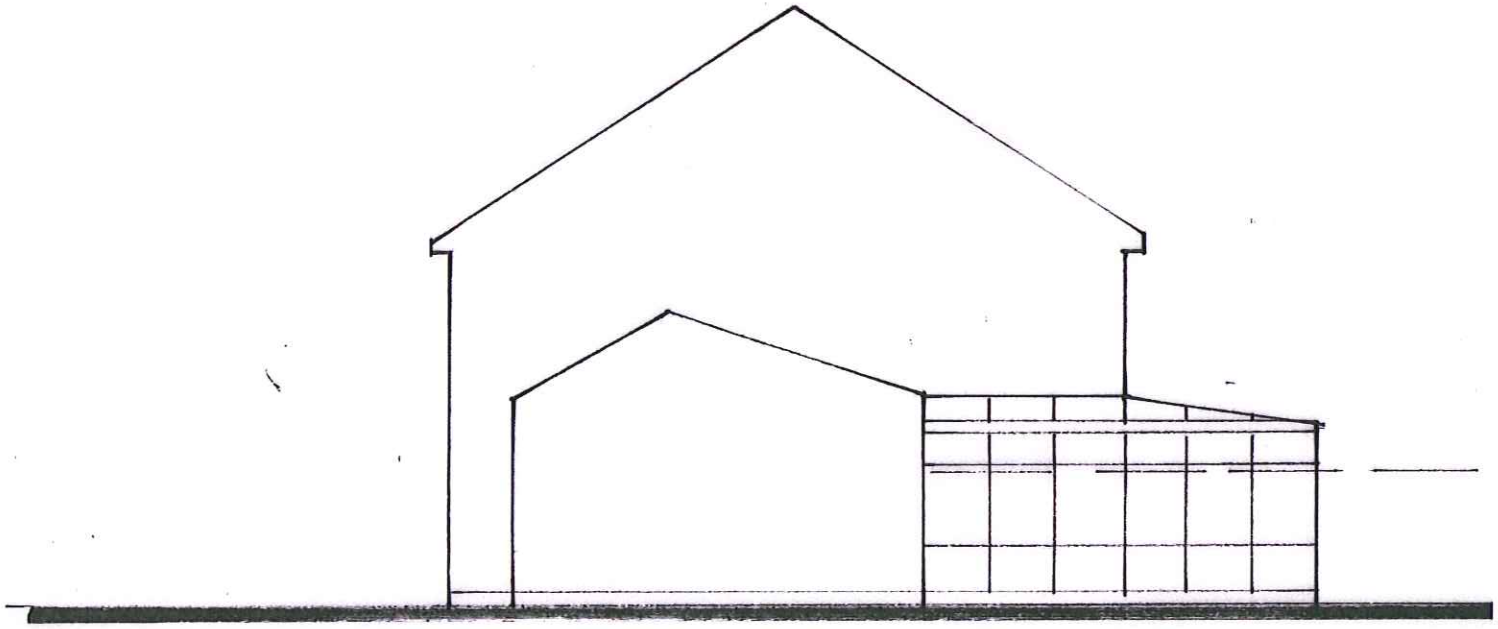

north elevation

All glazing to south elevation to be fixed and obscured



Scale 1:100 at A4 0 1 2 3 4 5 metres

south elevation