


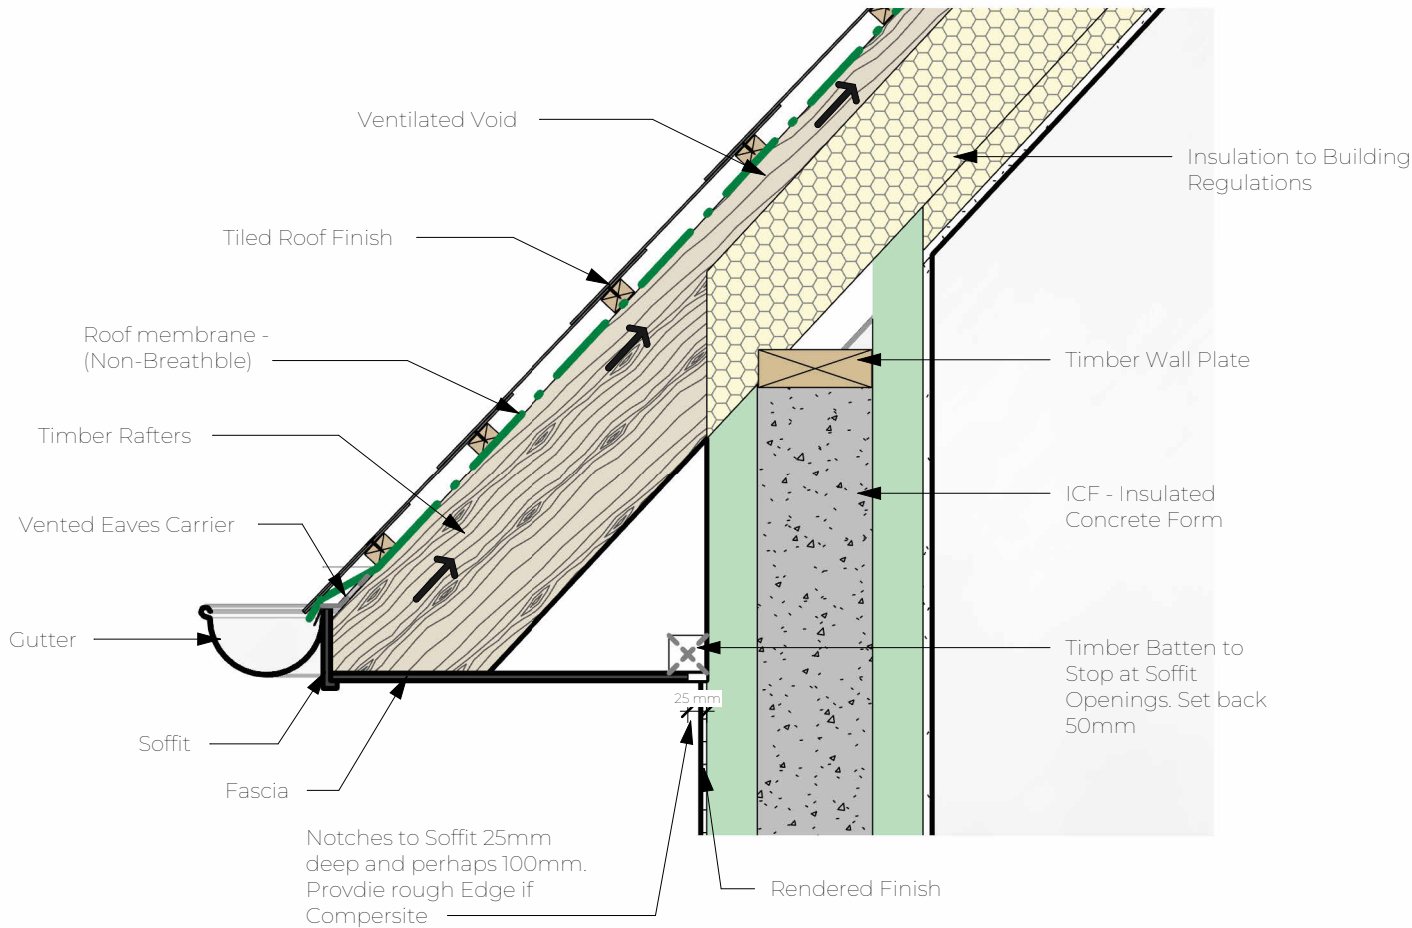


Notes:

1. THE COPYRIGHT OF THIS DRAWING IS VESTED IN ARCHEVOLVE AND IT MAY NOT BE REPRODUCED IN WHOLE OR PART OR USED FOR THE MANUFACTURE OF ANY ARTICLE WITHOUT THE EXPRESS PERMISSION OF THE COPYRIGHT HOLDERS.
2. WORK TO FIGURED DIMENSIONS ONLY.
3. THIS DRAWING IS TO BE READ IN CONJUNCTION WITH ALL RELEVANT ARCHITECTS, SERVICE ENGINEER'S AND ARCHEVOLVE SPECIFICATIONS.



Red Indicates Location of Notches in Soffit

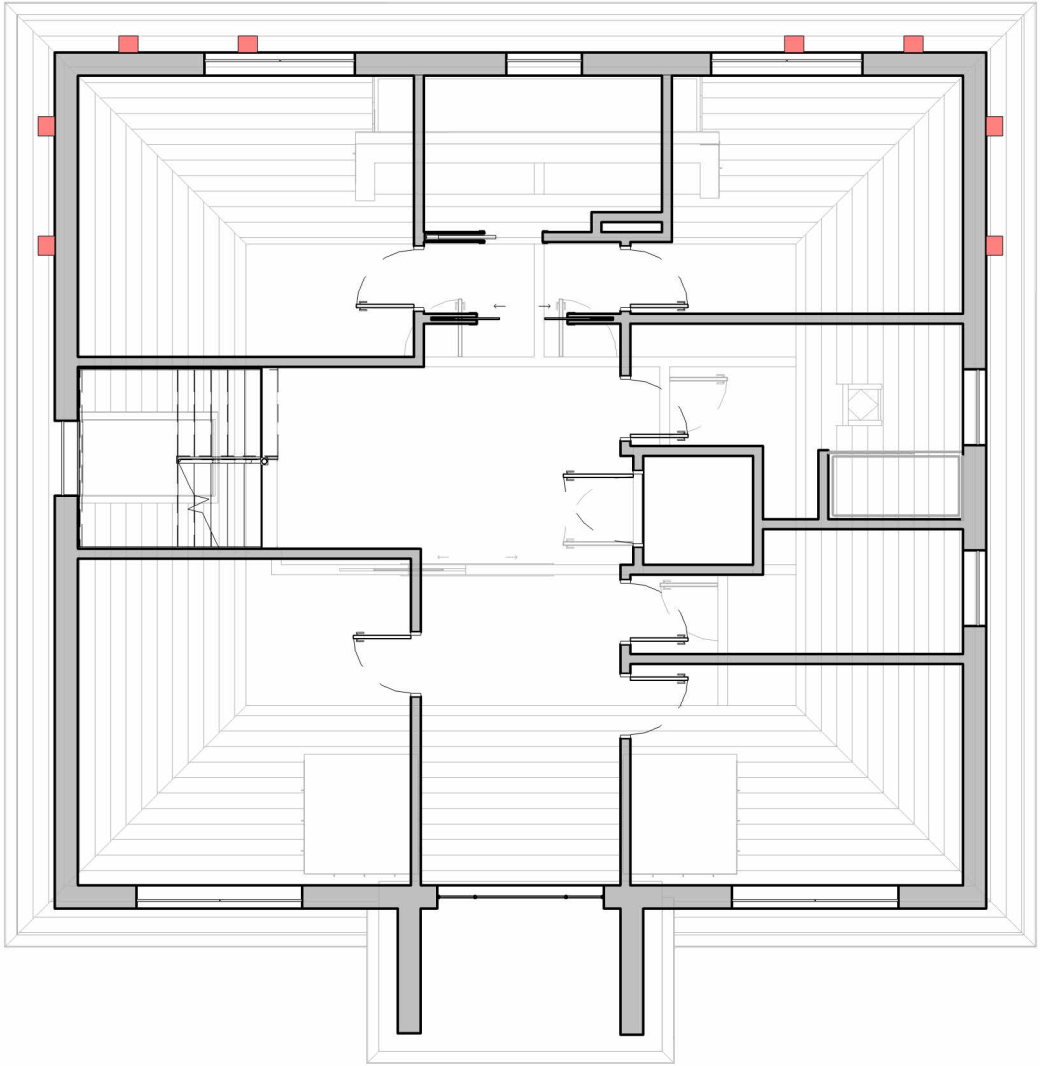

Revision Number	Revision Description	Issued by	Revision Date
-----------------	----------------------	-----------	---------------

DATE:
08/03/26

STATUS:
PLANNING
ISSUE

SHEET SIZE:
A3

SCALE:
As indicated

DRAWN:
AP

CHECKED:

CLIENT:
Gianfranco & Maria
43 Aldsworth Avenue
Worthing,
BN12 4XG

SITE ADDRESS:

DRAWING:

Demolish House for New 4 Bed House

TITLE:

Soffit Detail

PROJECT NO:

ALDA


DRAWING NO:

ARC/180 /26/16

REVISION:



- // design @archevolve.co.uk
- // www. archevolve.co.uk
- // 01798 879894

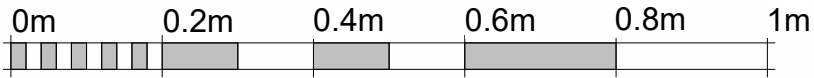

VISUAL SCALE 1:10 @ A1