



FRONT (e) ELEVATION 1:100 @ A3


0 1 2 3 4 5m
metres

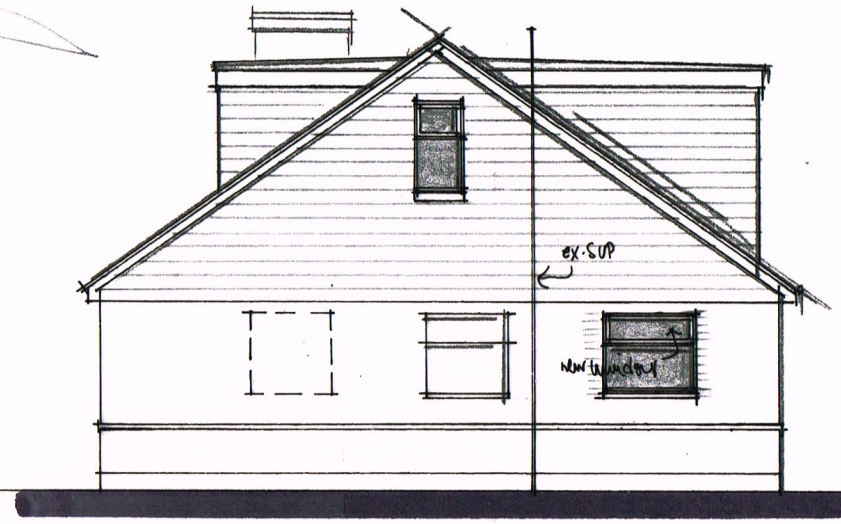


SIDE (n)

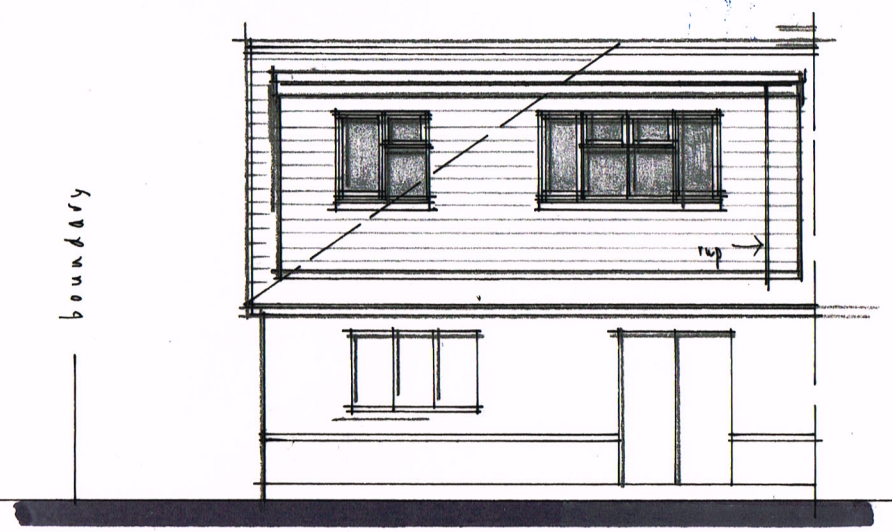

REAR (w)

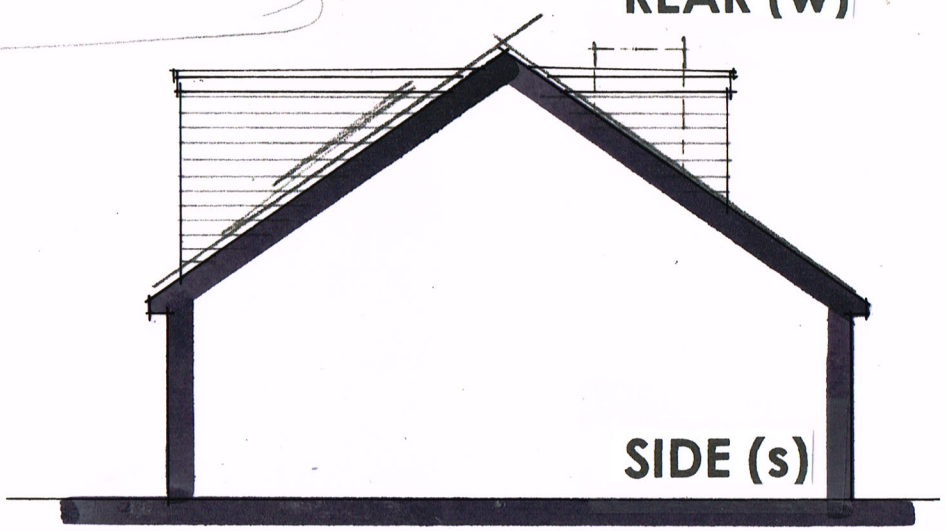

SIDE (s)

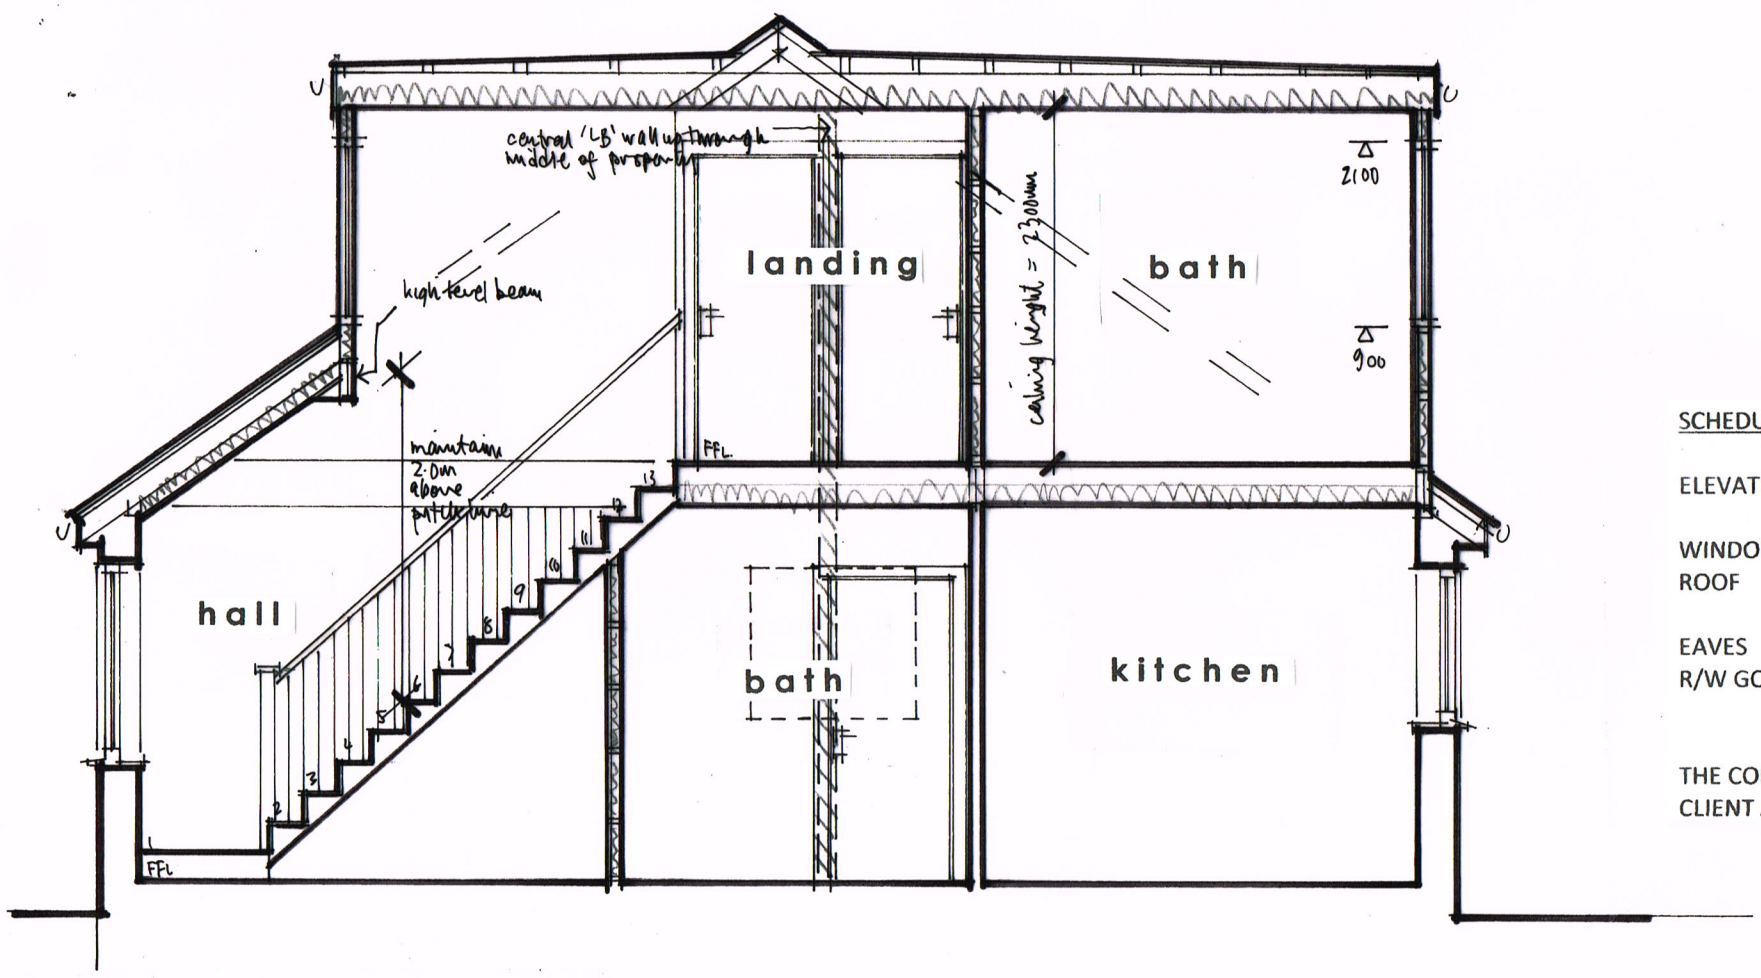

SECTION A-A 1:50

SCHEDULE OF FINISHES

ELEVATIONS	-	vertical tile hanging to new 1st floor gable end wall and dormer window
WINDOWS	-	white PVCu plastic double glazed
ROOF	-	plain roof tile to match existing with composite GRP to flat roof
EAVES	-	white PVCu and double glazed
R/W GOODS	-	black half round guttering with 63mm diameter downpipes

THE CONTRACTOR IS TO PROVIDE SAMPLES FOR APPROVAL BY THE CLIENT AND THE LOCAL PLANNING AUTHORITY WHERE REQUIRED.

Figured dimensions to take precedence over scaled dimensions. The contractor is to verify all dimensions on site before commencing any works.

Any discrepancies whatsoever to be brought to the attention of the client immediately.

The copyright of this drawing is reserved and the drawing must not be disclosed without authority.

Project
63 ELMS DRIVE, LANCING

Proposed loft conversion

Client
Mr Coombes

Drawing no. **LC/ED/05**

Scale **AS SHOWN** | Date **Nov 2020**

Drawn By **WG**

WAYNE GANDER MCIAT
Chartered Architectural Technologist
98 Durrington Lane
WORTHING
West Sussex
BN13 2RQ
M 07808 887896
Email - waynegander08@gmail.com