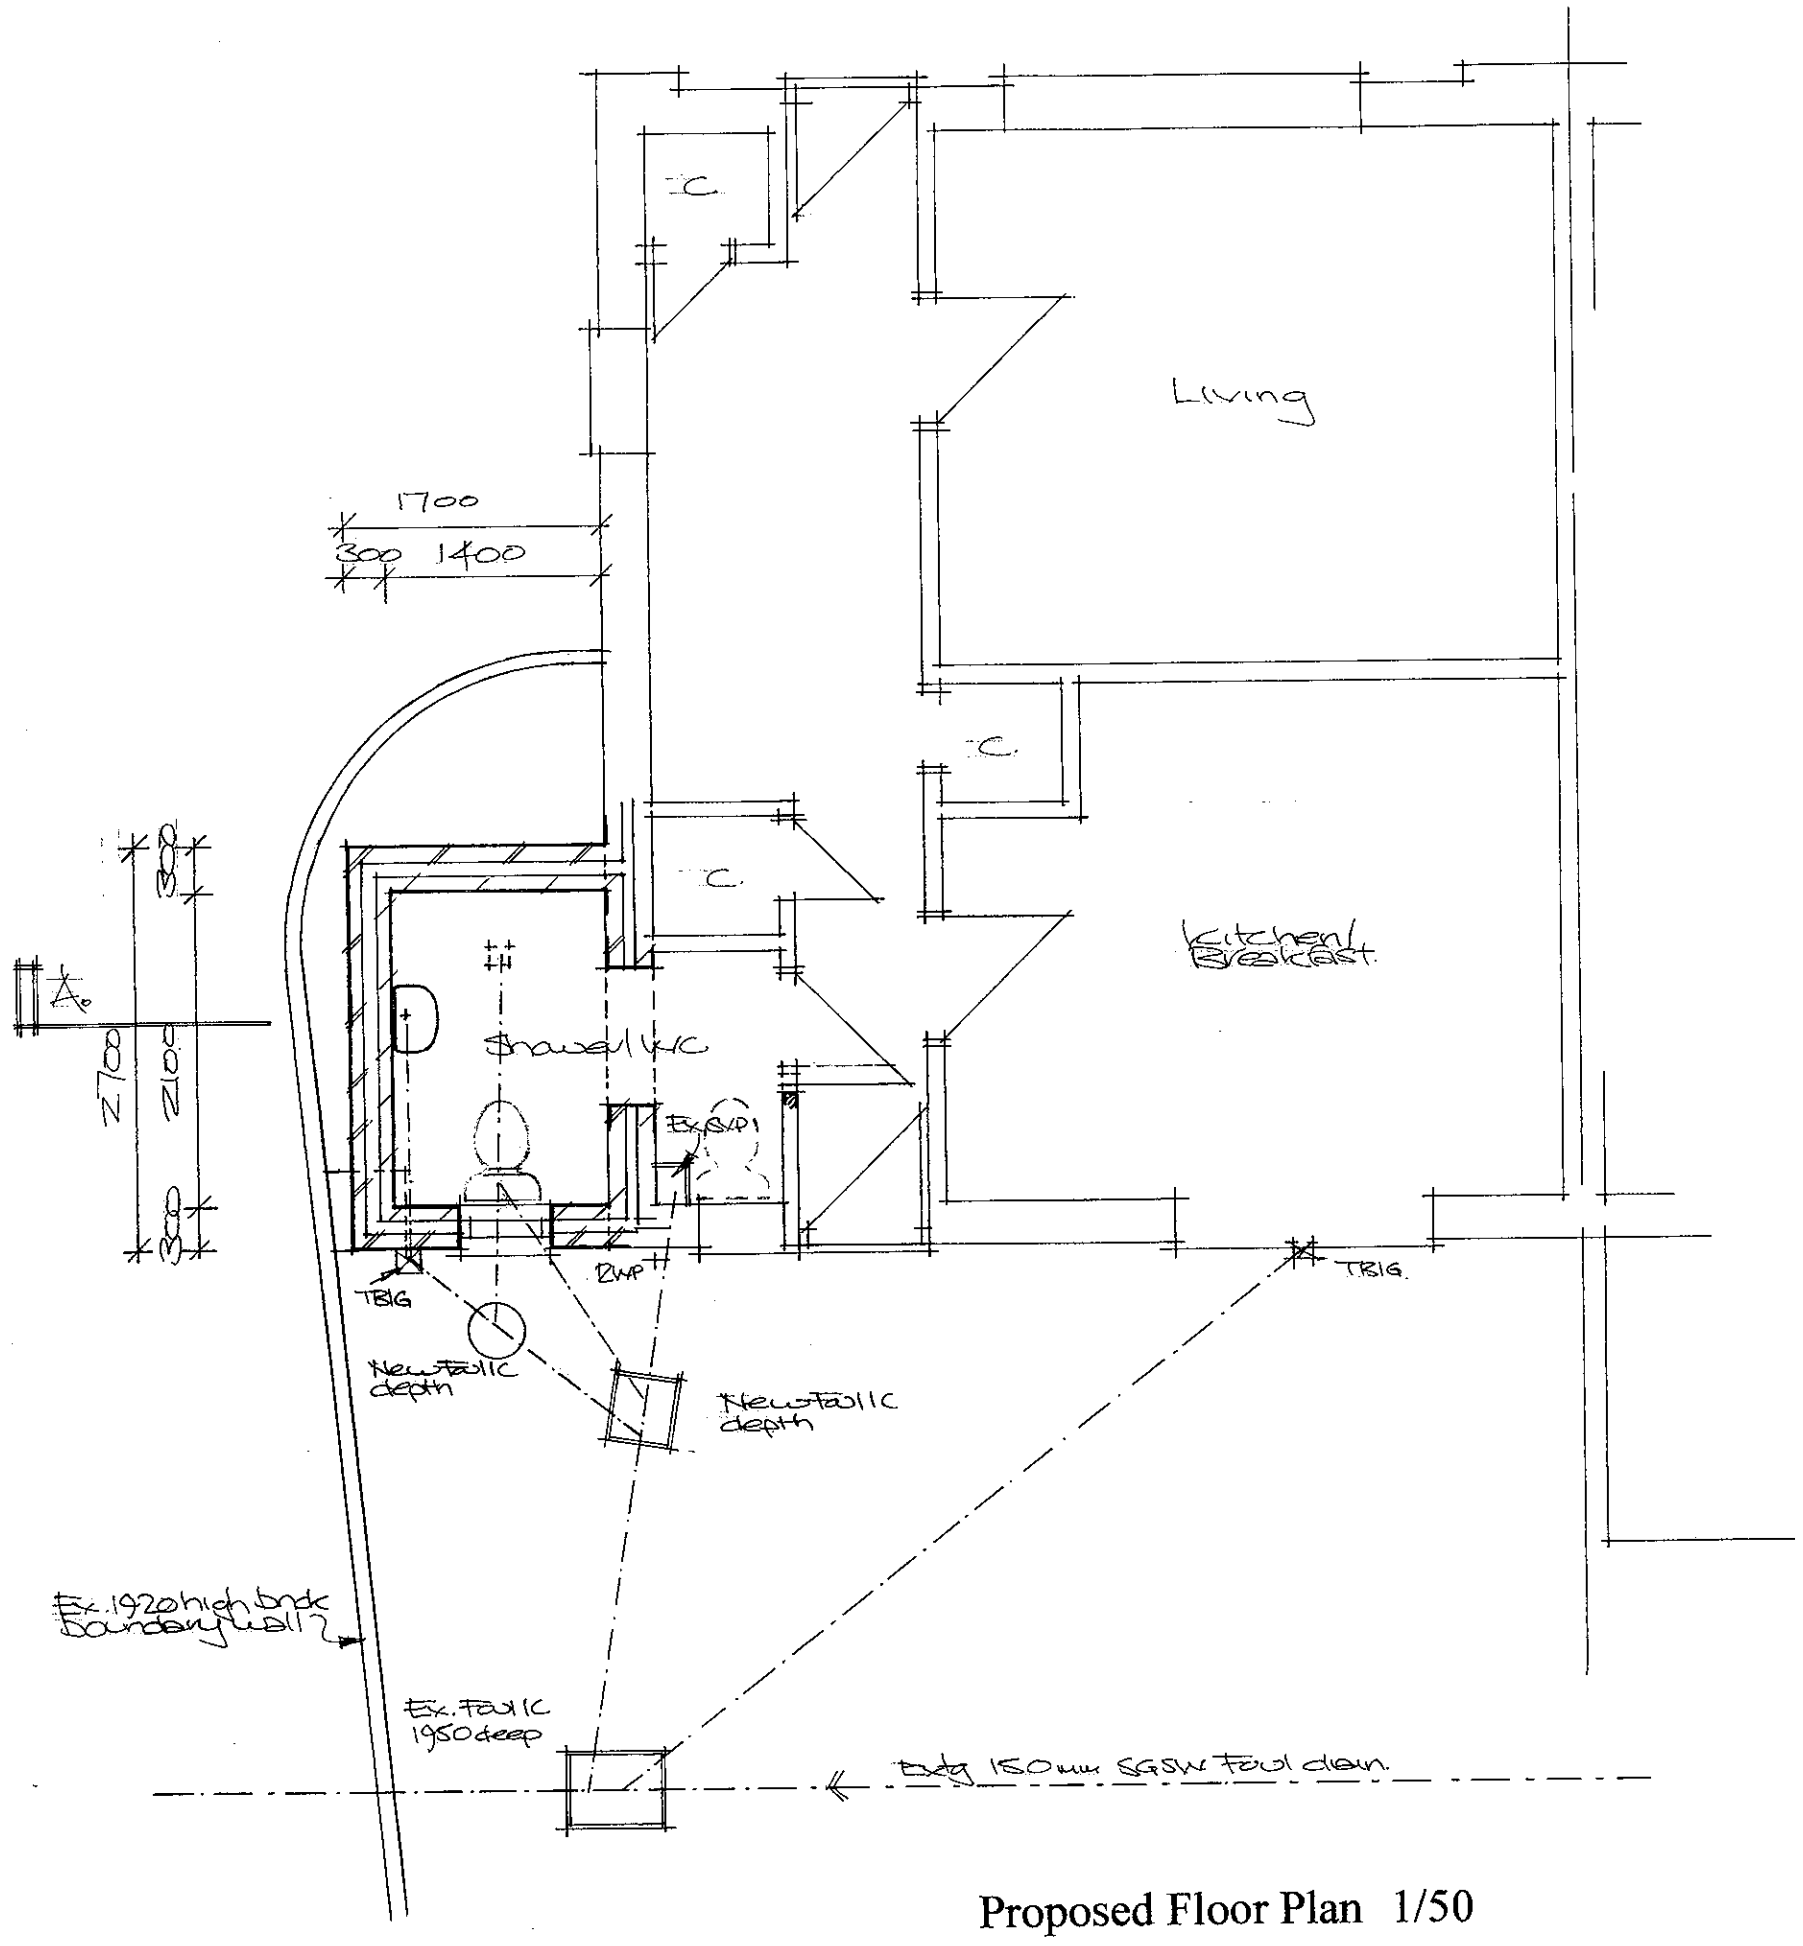

Proposed Floor Plan 1/50

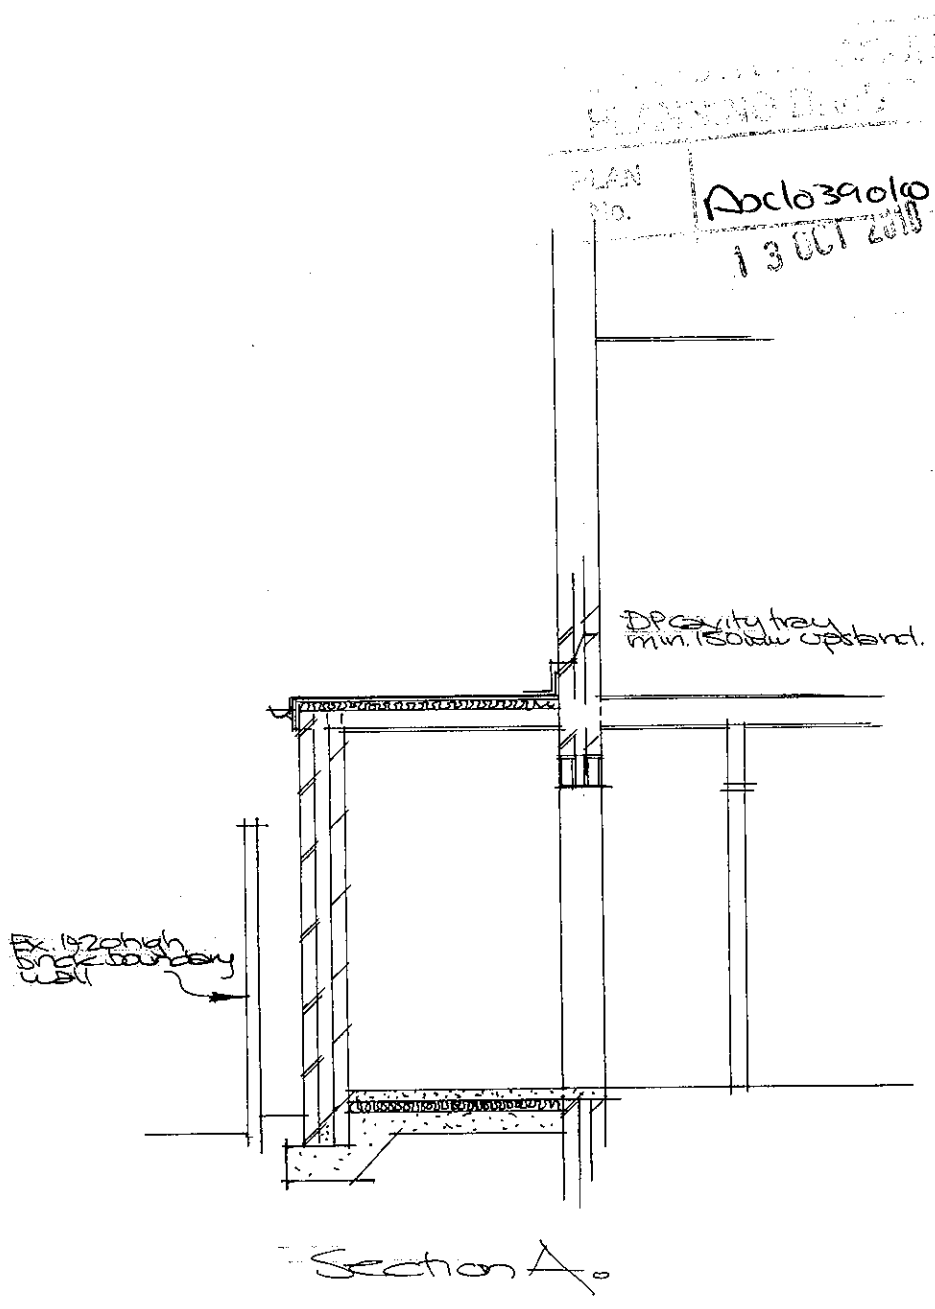

Section 1/50

Paul Trussler
44 Firle Road
Lancing
West Sussex
BN15 0NZ

Proposed side extension: *for Mr & Mrs Heath*
37 LISHER ROAD, LANCING,
WEST SUSSEX BN15 9EY

Drawing No. 210/406/2