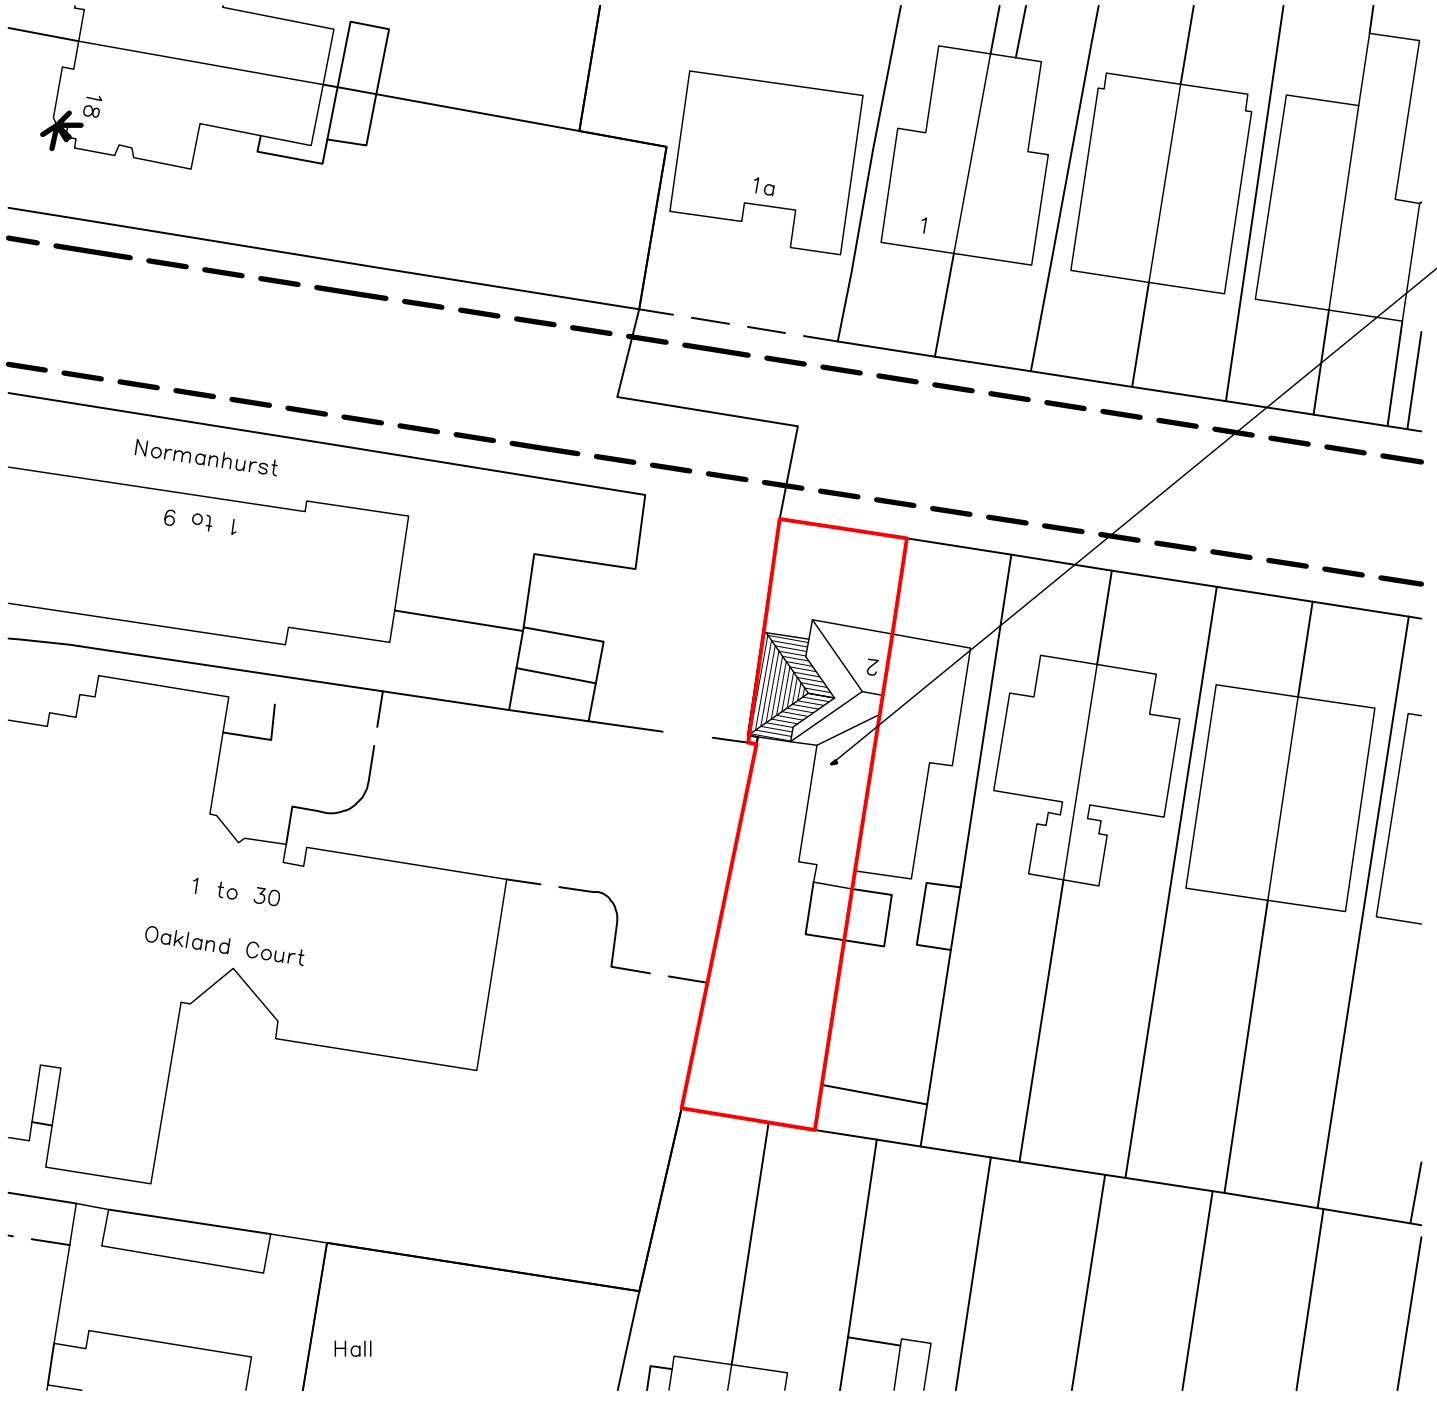

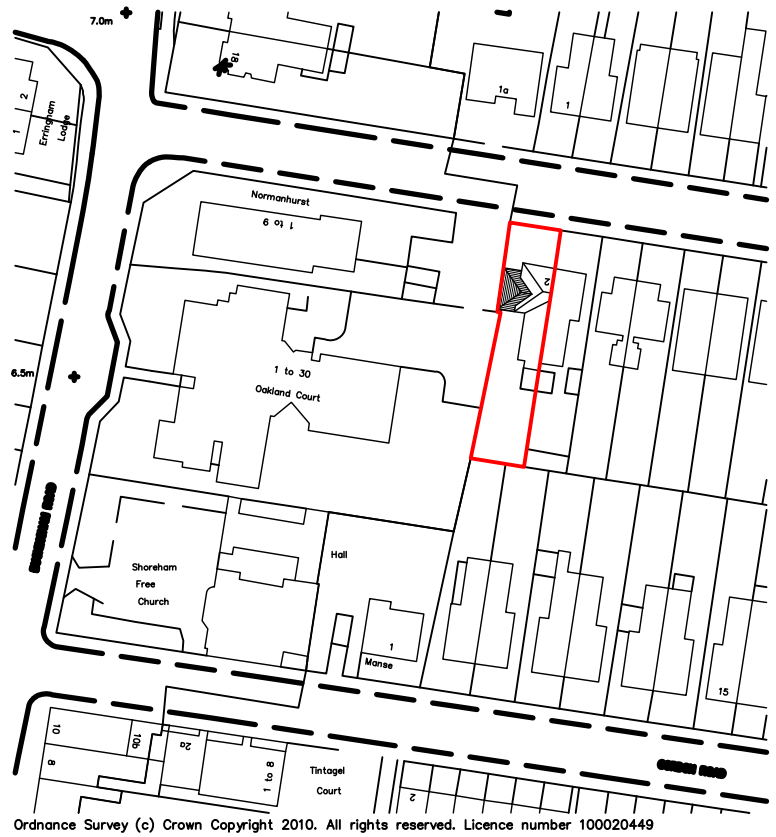

Ordnance Survey (c) Crown Copyright 2010. All rights reserved. Licence number 100020449

Location Plan
1:1250

Block Plan
1:500

10m 20m 30m 40m
1:500 Scale Bar

10m 20m 30m 40m 50m
1:1250 Scale Bar

Copyright of:

RJA Planning & Building Consultants
16 Greenacres
Shoreham-By-Sea
West Sussex
BN43 5WY

Tel: 01273 467297
Fax: 01273 467297
Email: rex@rjapbc.co.uk

Project:
2 Rosslyn Road
Shoreham-by-Sea
West Sussex

Title:
Location & Block Plans

Client:
Mr Temple & Miss Neve

Scale:
1:1250, 1:500 @ A3

Date:

Drawn:

Drg. No. 10334- Loc

Rev'n