


SOUTH

5000
PROPOSED ADDITION

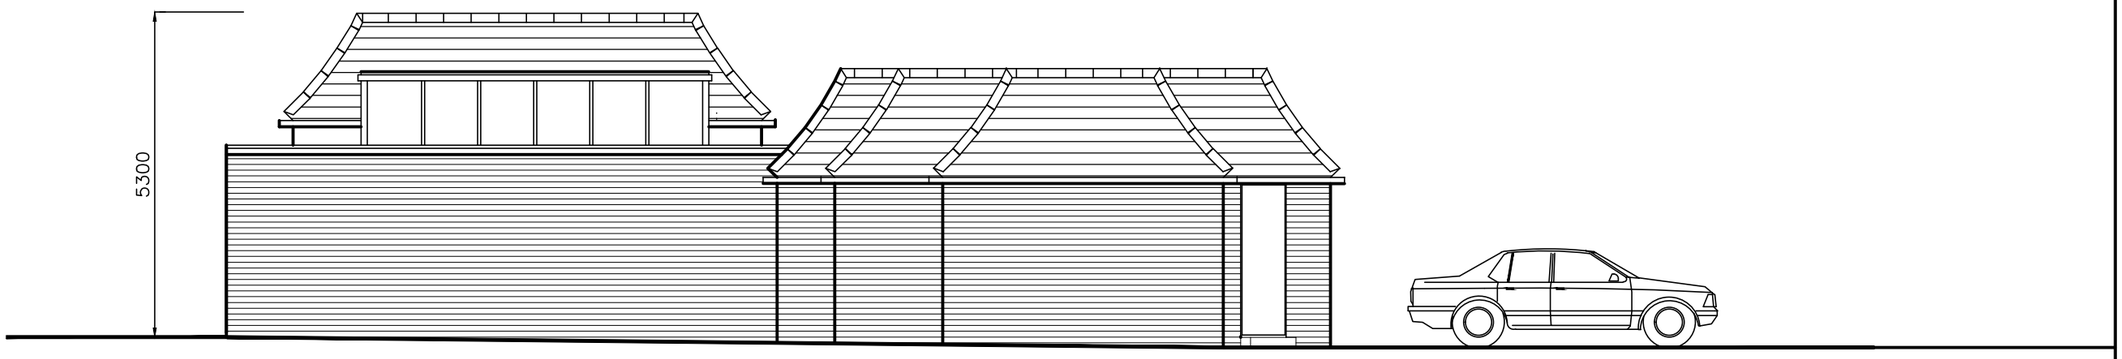


EAST

50 South Street
Lancing
BN15 8AJ

# PROPOSED ELEVATIONS

Revisions
a) Eaveas level re-instated. 12/11/18 MHC
b)
c)
d)

CAAD
Critchley Architecture And Design
Contact: 02392 474 919 | info@caad.online
The Old Brewery,15E South Street, Havant, PO9 1BU

Scale A3 = 1:100
Drawn NKM
Date 23/08/18

A

18077-504

10m 20m 30m 40m