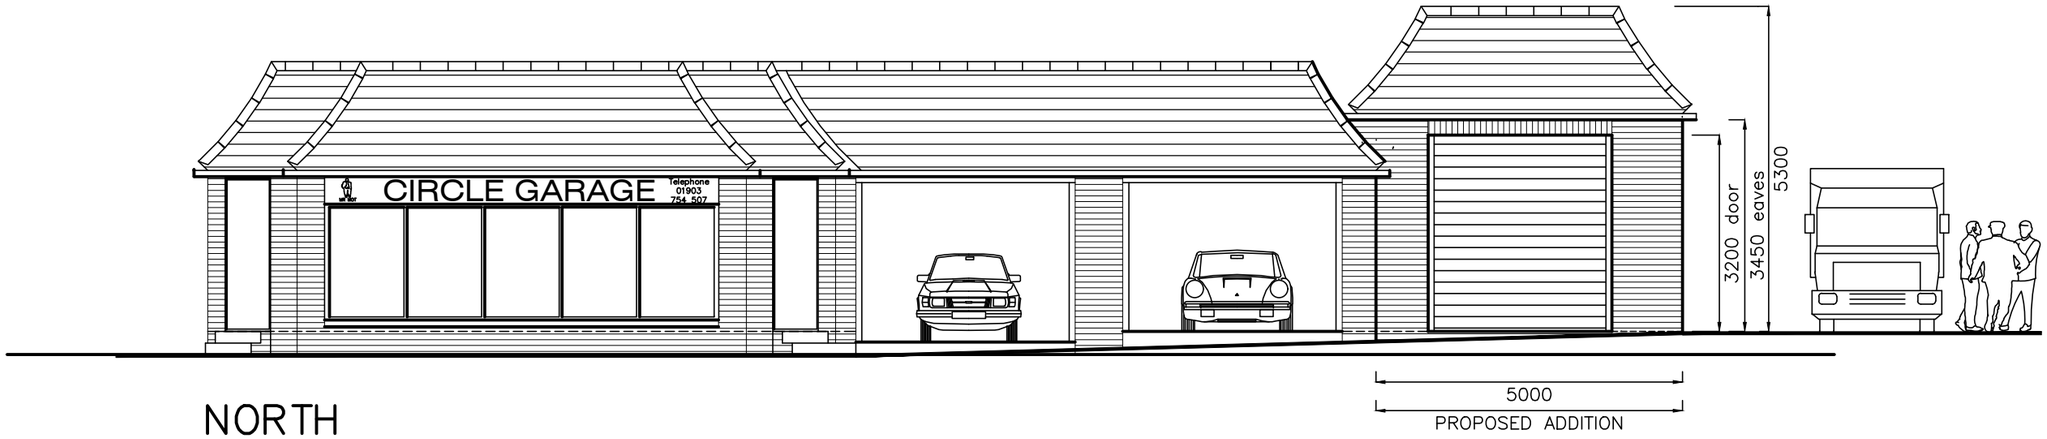

NORTH

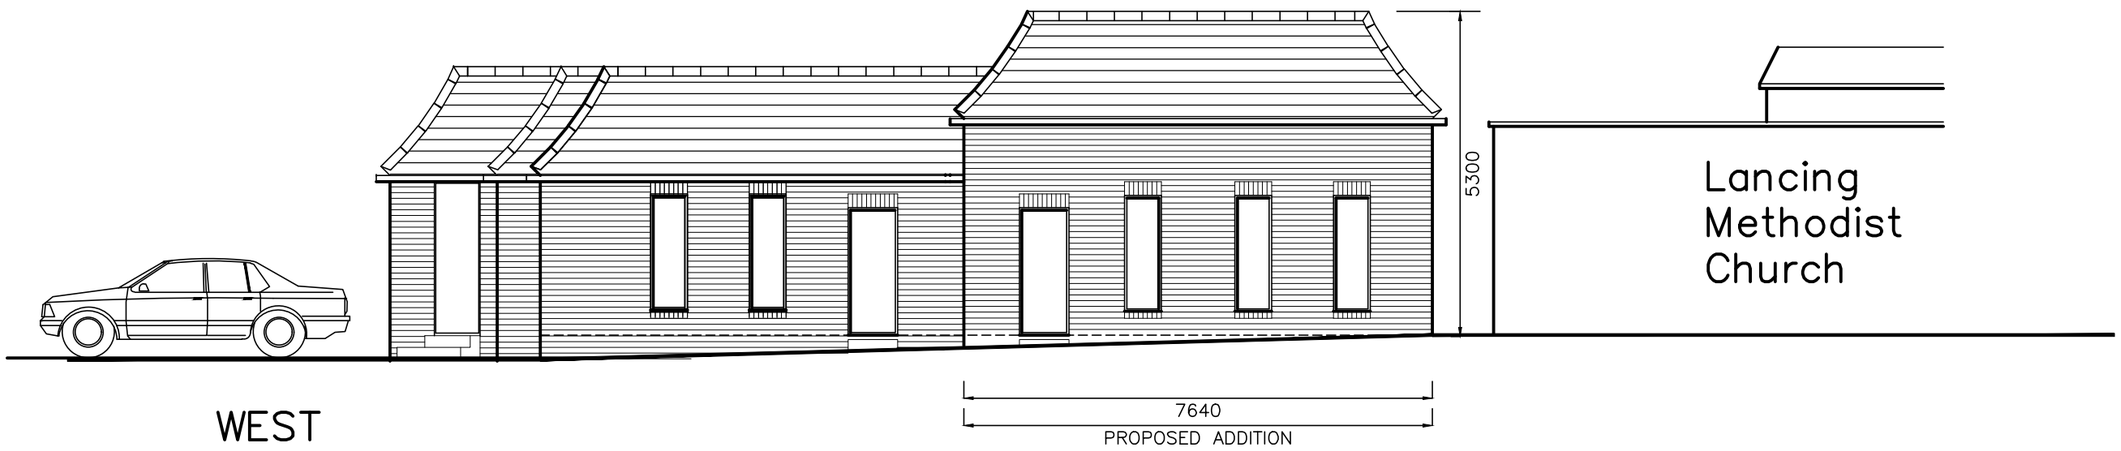

WEST

50 South Street
Lancing
BN15 8AJ

PROPOSED ELEVATIONS

Revisions
a) WorkShop Edits to match clients revisions/BLB/09/08/18
b) Roof Revisions to match clients sketch/BLB/16/08/18
c) Eaves level reinstated 12/11/18 MHC
d)

CAAD
Critchley Architecture And Design
Contact: 02392 474 919 | info@caad.online
The Old Brewery,15E South Street, Havant, PO9 1BU

Scale A3 = 1:100
Drawn BLB
Date 27/07/18

18077–503 C

10m 20m 30m 40m