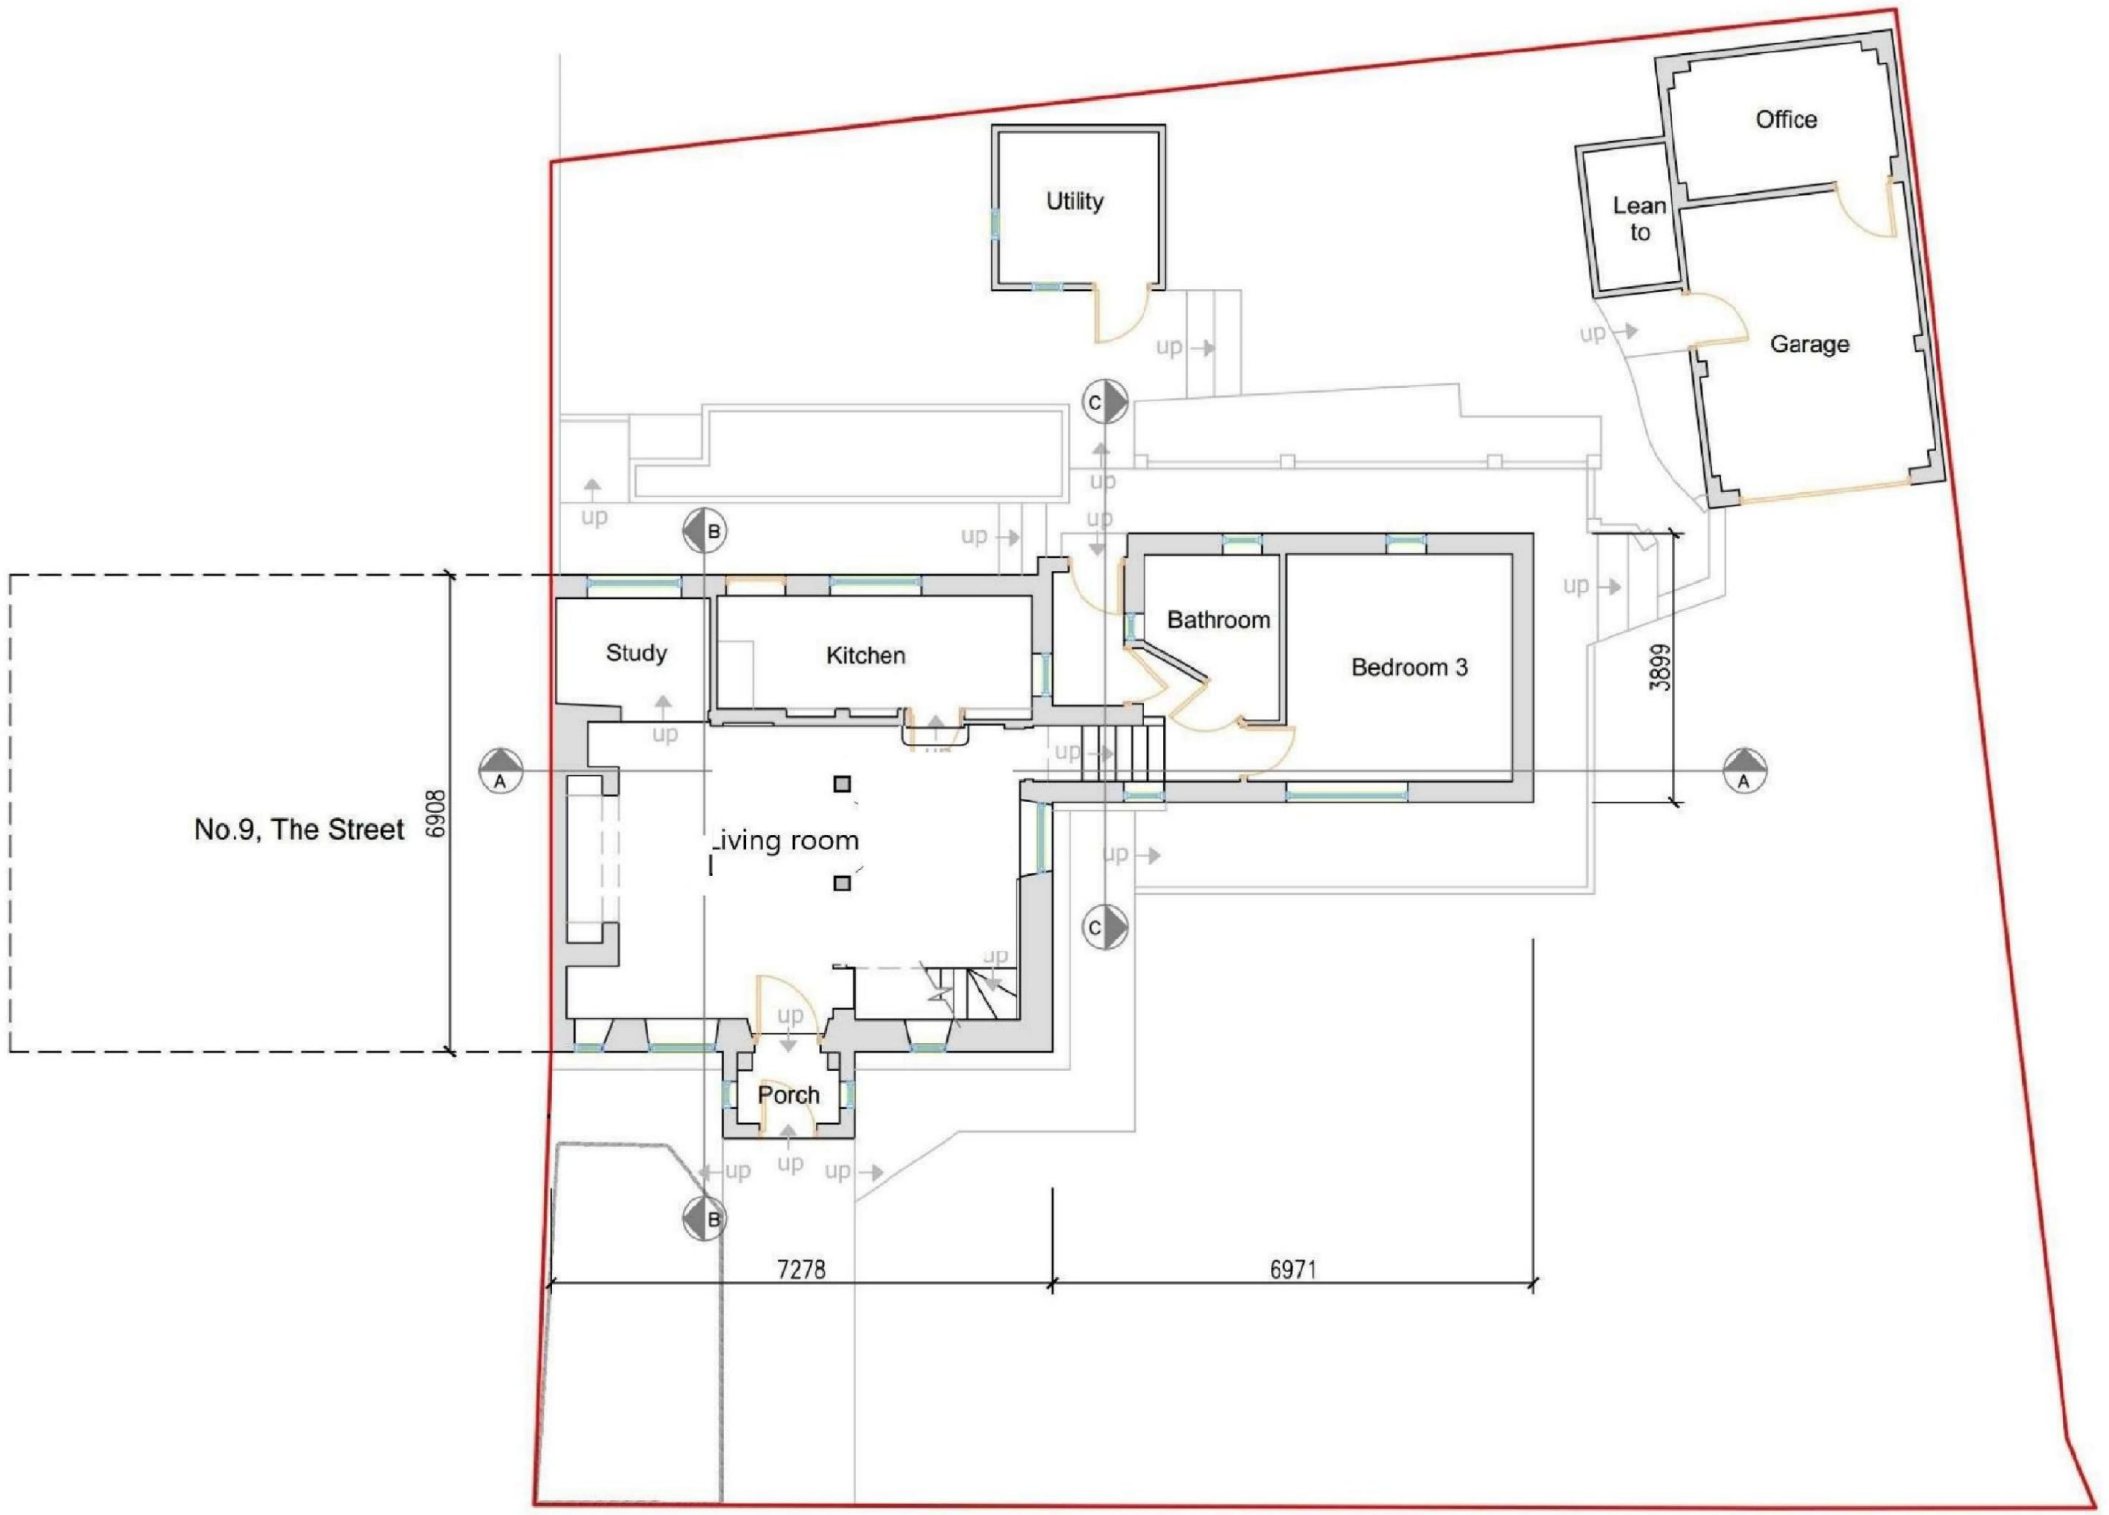

Revised ground floor plan

Scale 1:100

Scale bar 1:100

0 1m 2m 3m 4m 5m 6m 7m 8m 9m 10m

CLARION CHARTERED SURVEYORS

The Farmhouse,
Brook Way, Hastings,
TN35 4NN

54a Church Road,
Burgess Hill,
RH15 9AE

This drawing remains the property of Clarion Chartered Surveyors. Copying and un-authorised distribution is strictly forbidden without prior written consent.

Notes

25 Nov 2019
Drawing altered by the applicant to show proposed ground floor amendments with the consent of Clarion Chartered Surveyors

3 Dec 2019
Rescaled to A3

18 Feb 2020
Revised to include new oak posts

For planning purposes only

Hunters Moon
The Street,
Shoreham-by-Sea
BN43 5NJ

Existing ground floor plan

Project number	181016B
Date	18 February 2020
Drawn by	
Checked by	
181016B/A3/P1 Amended	01/12/19
Scale	1:100 @ A3