LOCATION MAP SCALE 1:1250@a4

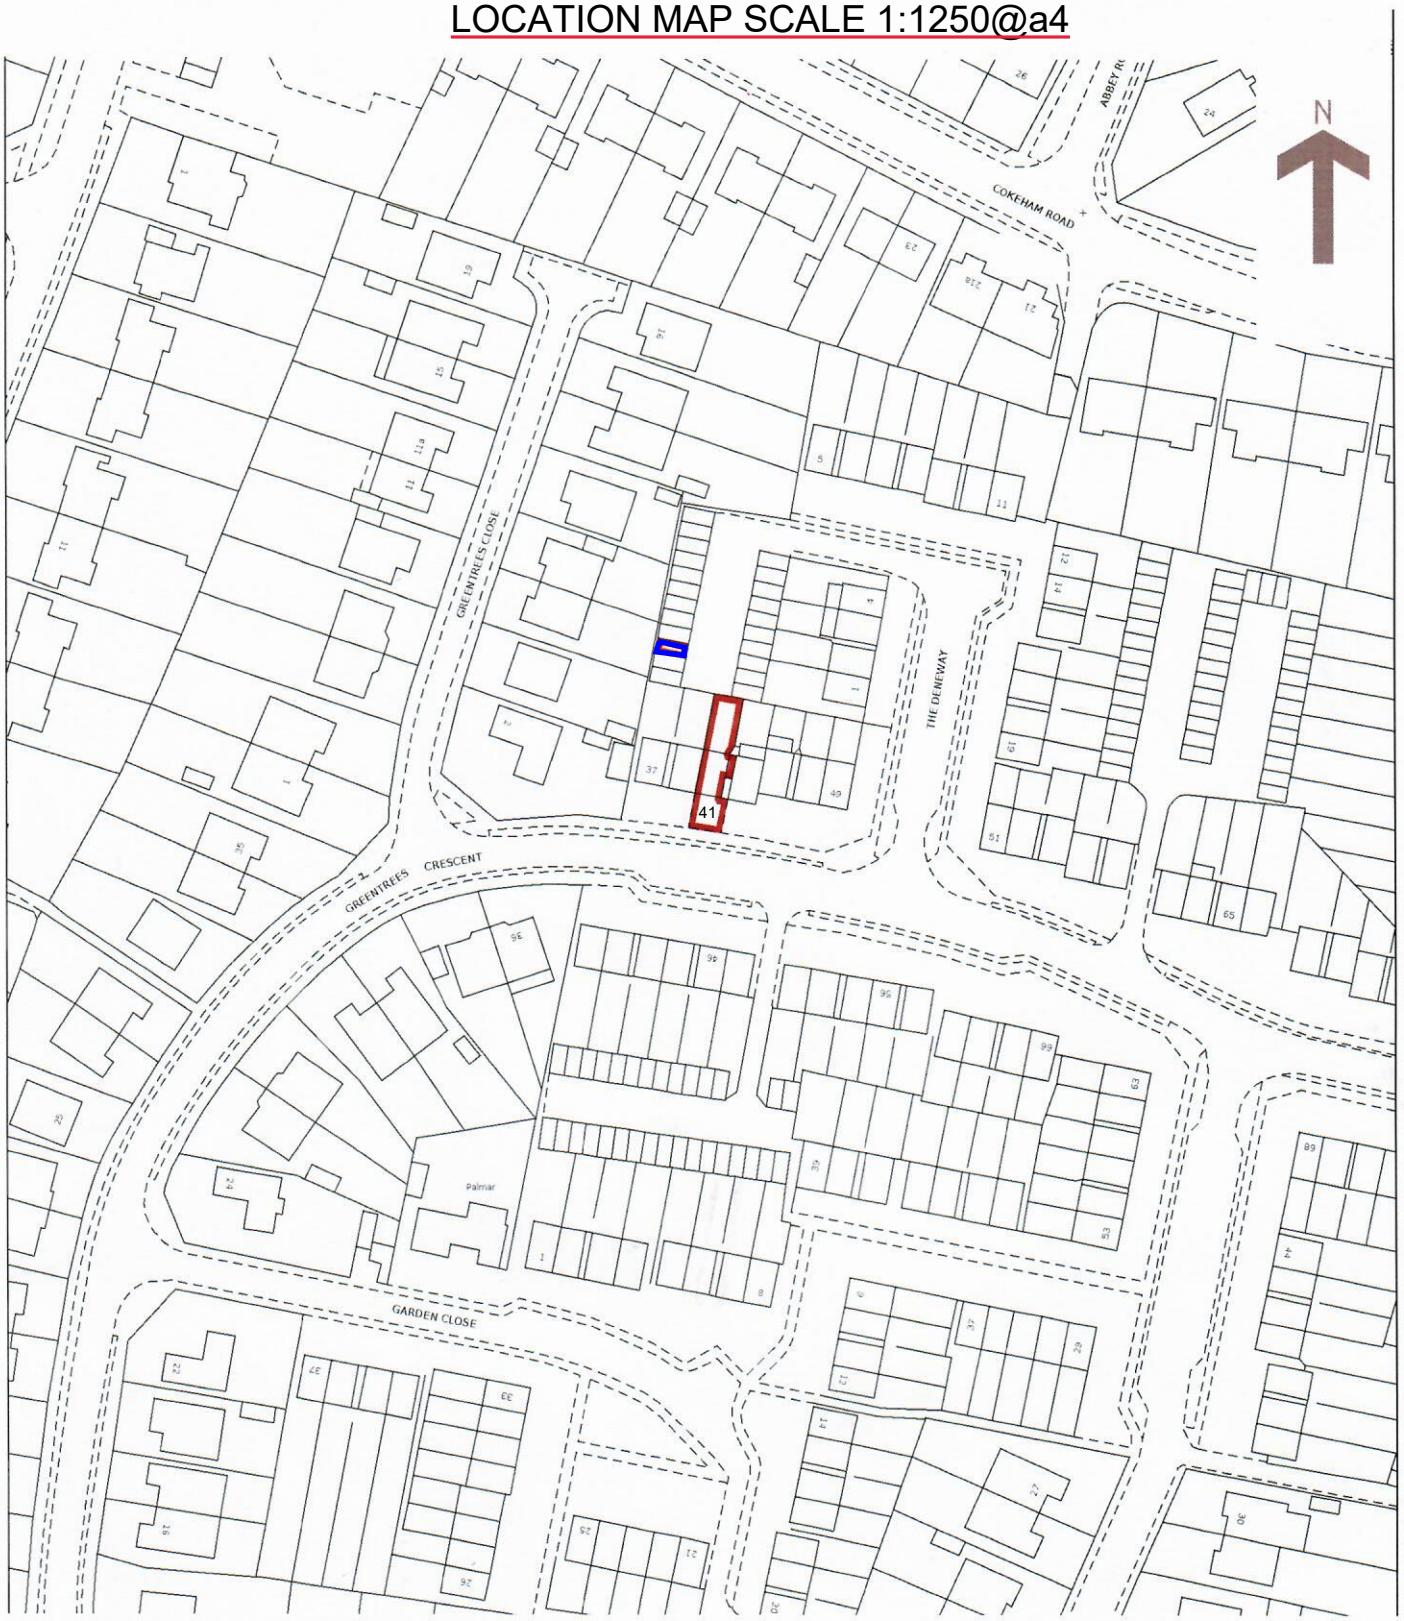

site address:

41 Greentrees Crescent, Sompting, Lancing, West Sussex BN15 9ST