DO NOT SCALE FROM THIS DRAWING

1m 2m 3m 4m 5m 6m 7m 8m 9m 10m
1:50 Scale Bar

10m 20m 30m 40m
1:500 Scale Bar

10m 20m 30m 40m 50m
1:1250 Scale Bar

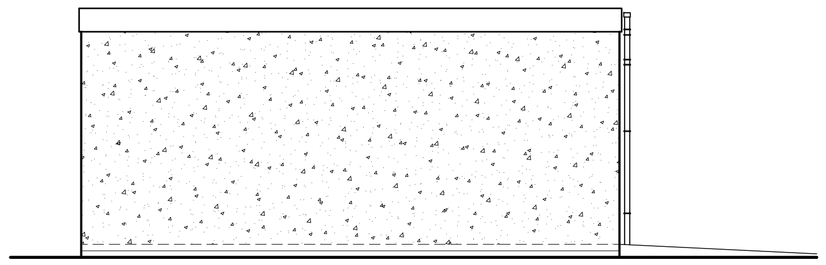

South Elevation

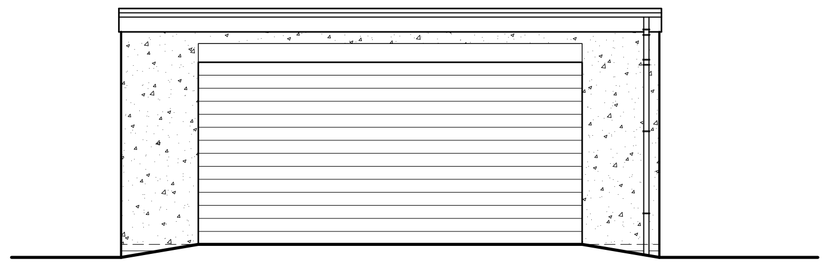

East Elevation

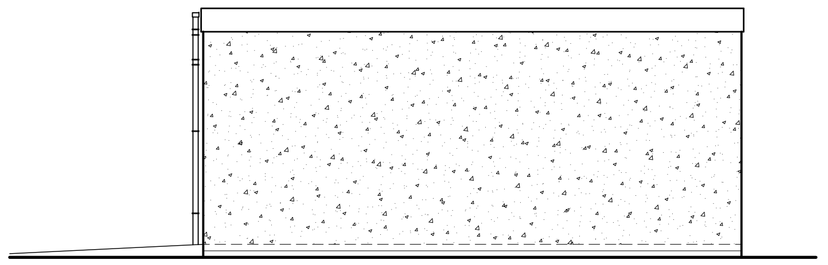

North Elevation

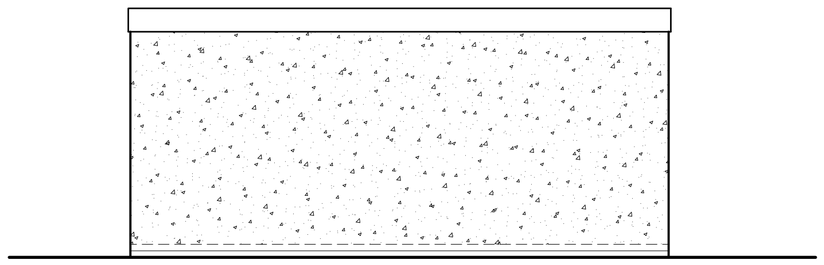

West Elevation

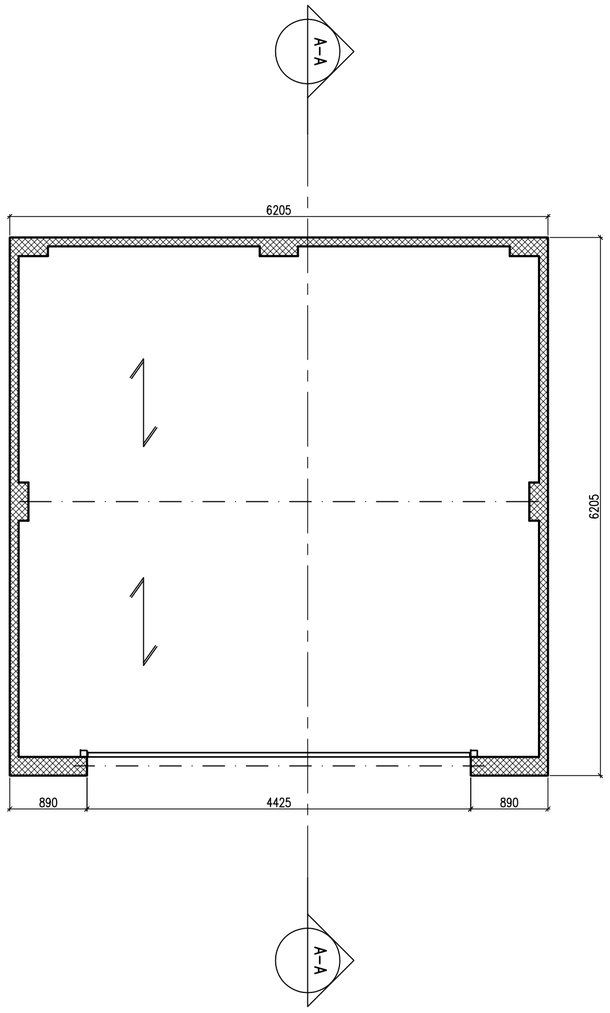

Floor Plan

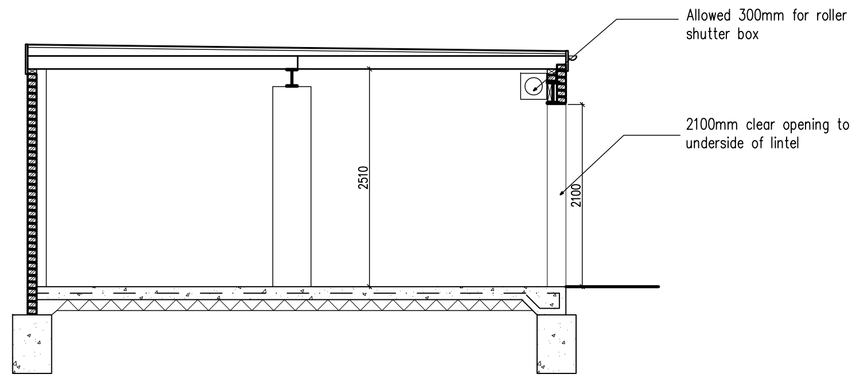

Section A-A

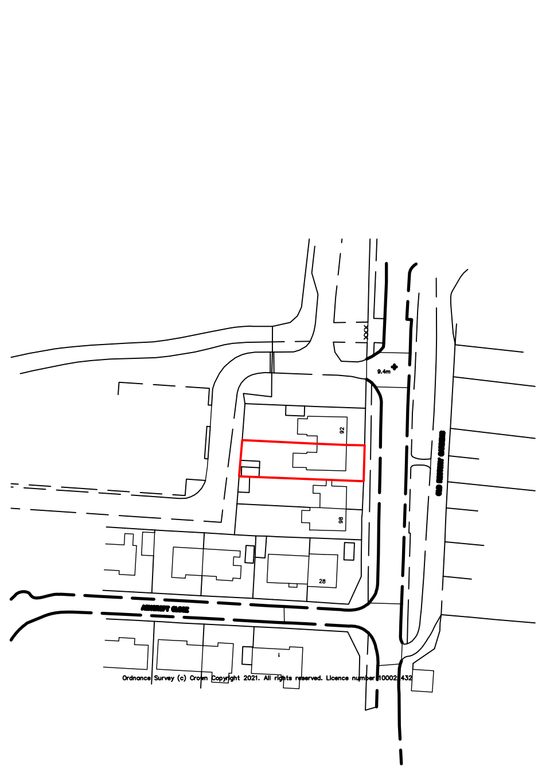

Location Plan 1:1250

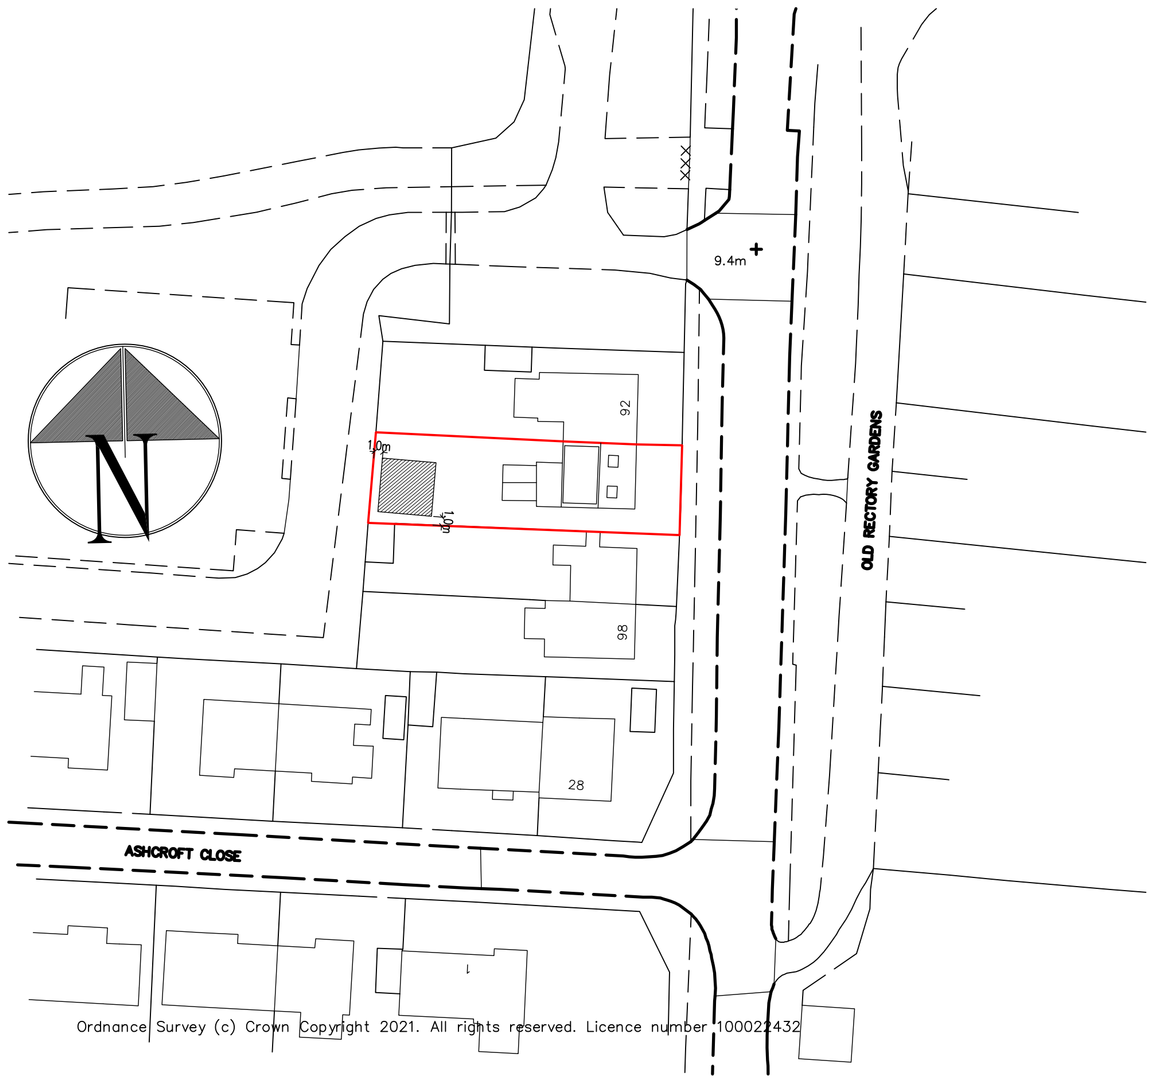

Block Plan 1:500

Proposed Detached Garage at: 94 Kingston Lane, Shoreham-By-Sea BN43 6YQ

rja Planning & Building Consultants Ltd.
1st Floor
10 High Street
Shoreham-By-Sea
West Sussex BN43 5DA
t: 01273 467297 mob: 07971 375739
e: rex@rjapbc.co.uk web: www.rjapbc.co.uk

Chartered Institute of Architectural Technologists

PROJECT: 94 Kingston Lane, Shoreham-By-Sea BN43 6YQ		
DRAWING TITLE: Proposed Garage		
CLIENT: Mr & Mrs A. Barton	DWG NO: 21859-03	REVISION:
SCALE: 1:50 @ A1	DATE: 28.09.21	DRAWN: rex