T.P. OFFICE COPY
REVISED PLAN
BOROUGH OF WORTHING
DEPOSITED
TP. REF. No.
W3 10/08/11
WORTHING BOROUGH COUNCIL
- 1 APR 2011
CONSENT GRANTED
SUBJECT TO CONDITIONS

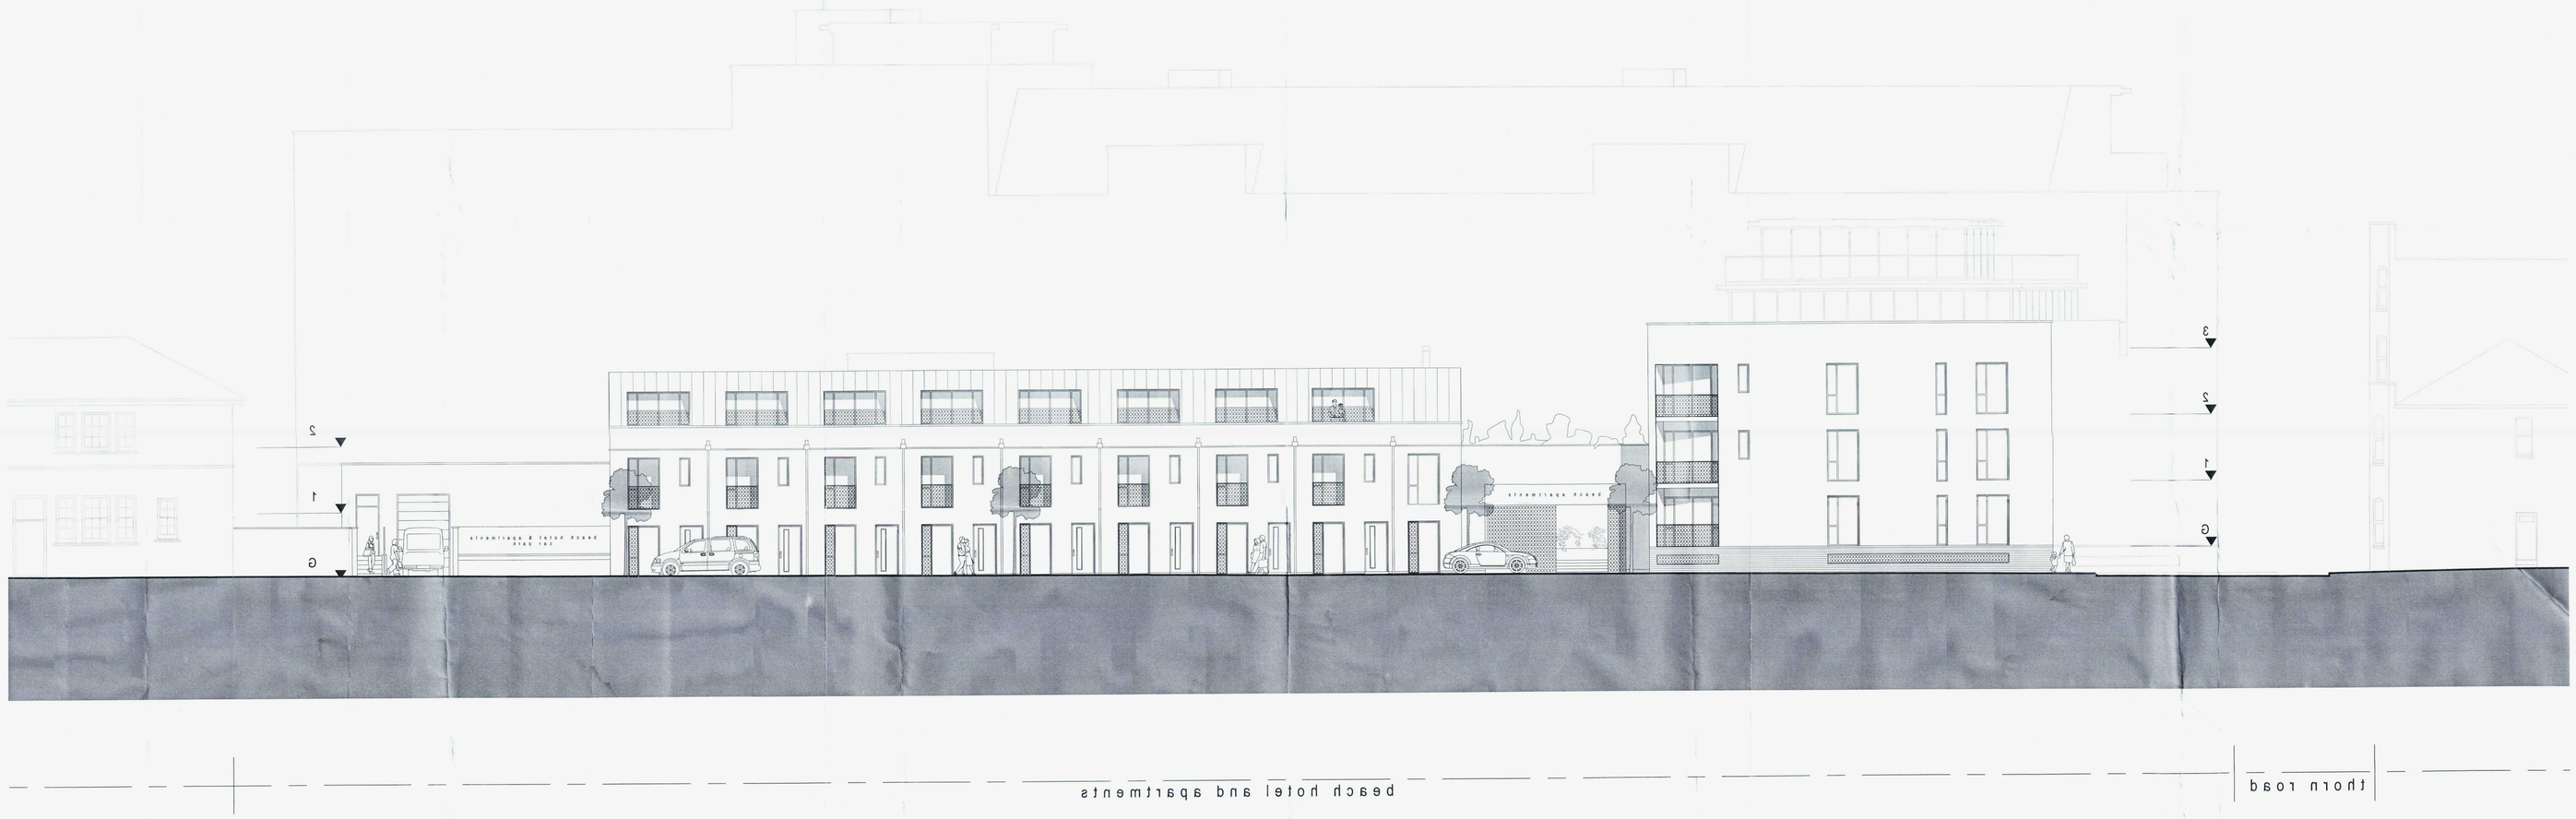

DEVEREUX
ARCHITECTS
www.devereuxarchitects.com

revision:	job number: 084117	status:	Planning
	drawing no: d023@a0	drawn by/date:	jk 23/04/10
	scale: 1:100 @a0	check by/date:	mh 23/04/10

0 2m 4m 6m 8m 10m

client: roffey homes ltd.
title: north elevation to brunswick rd