
project	**Side extension to 5 Gordon Road SHOREHAM-BY-SEA BN43 6**
project	I Mohidin 5 Gordon Road SHOREHAM-BY-SEA BN43 6WF
architect	Peter Wilson Hilary Mount Way Lancing Sussex BN15 0QD 01903 755765
drawing	scale 1:500 & 1:1250 date: 12/04/19 revision date


site plan

tp775/9

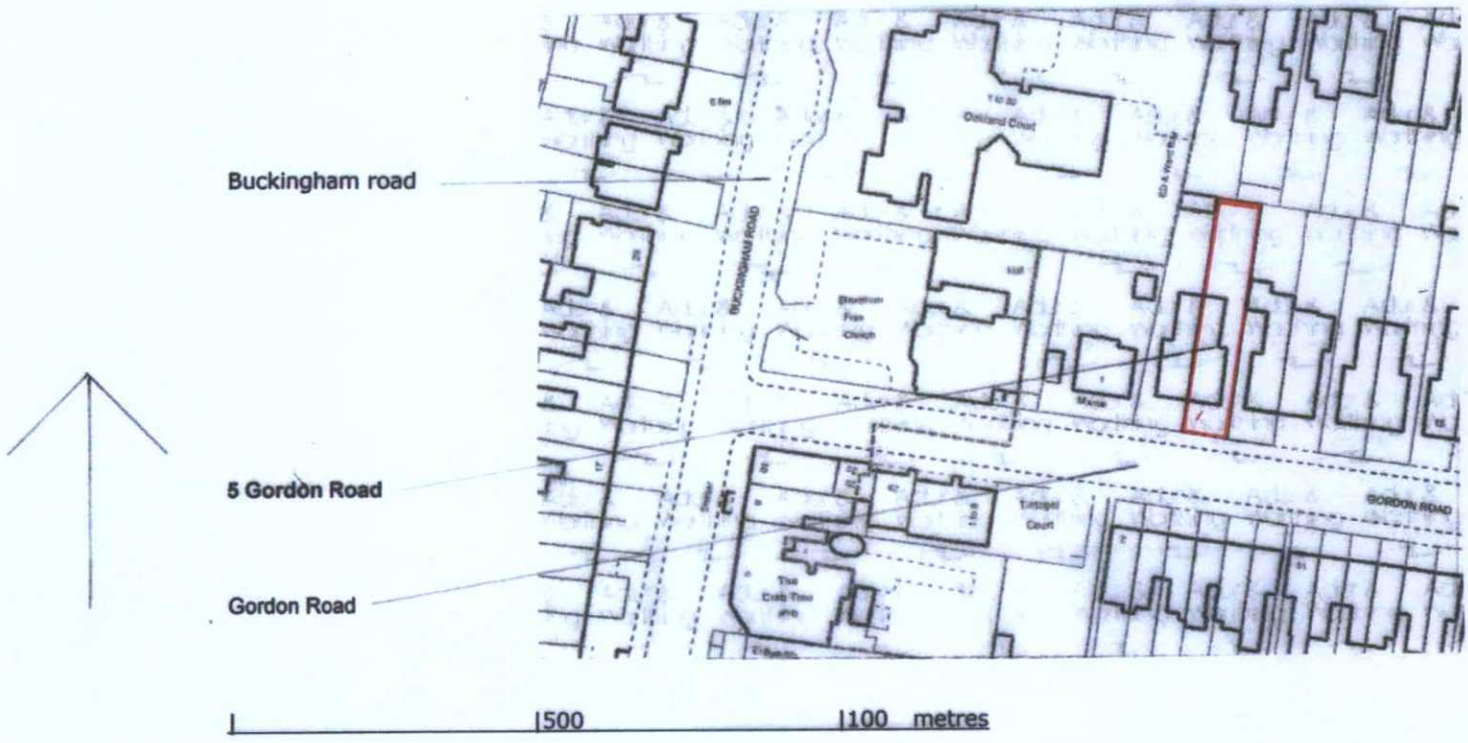

|500 |100 metres

location plan 1:2500

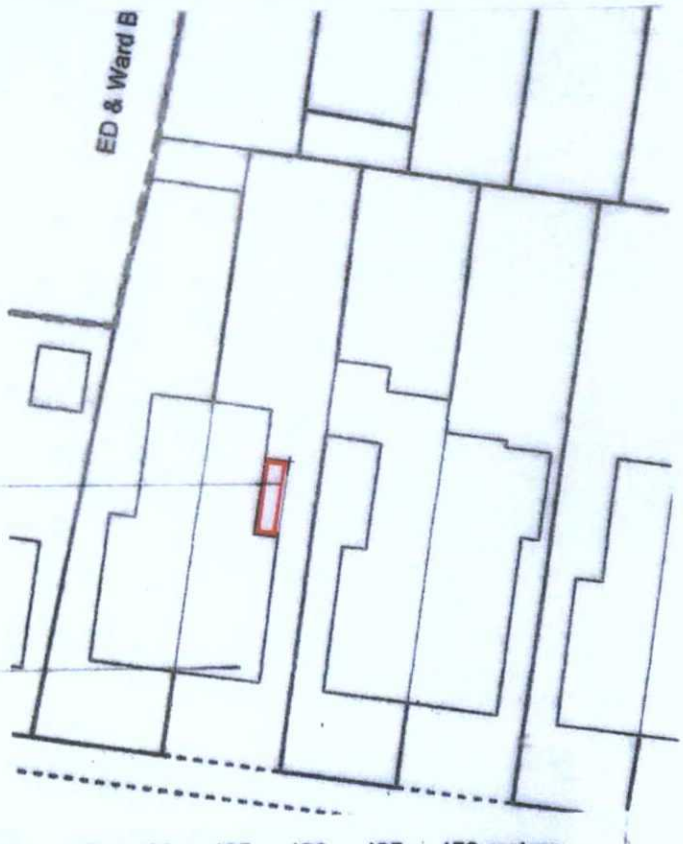

block plan 1:500

|5 |10 |15 |20 |25 |30 |35 |50 metres

ADUR & WORTHING
PLANNING SERVICES

PLAN	AWDM/ 0668/19
DATE VALID	25 APR 2019